Subscribed and sworn to before me this 18th day of August A.D. 1917

W. E. Ogden

Notary Public in and for the County of Carbon State of Montana

My Commission expires March 19th 1919

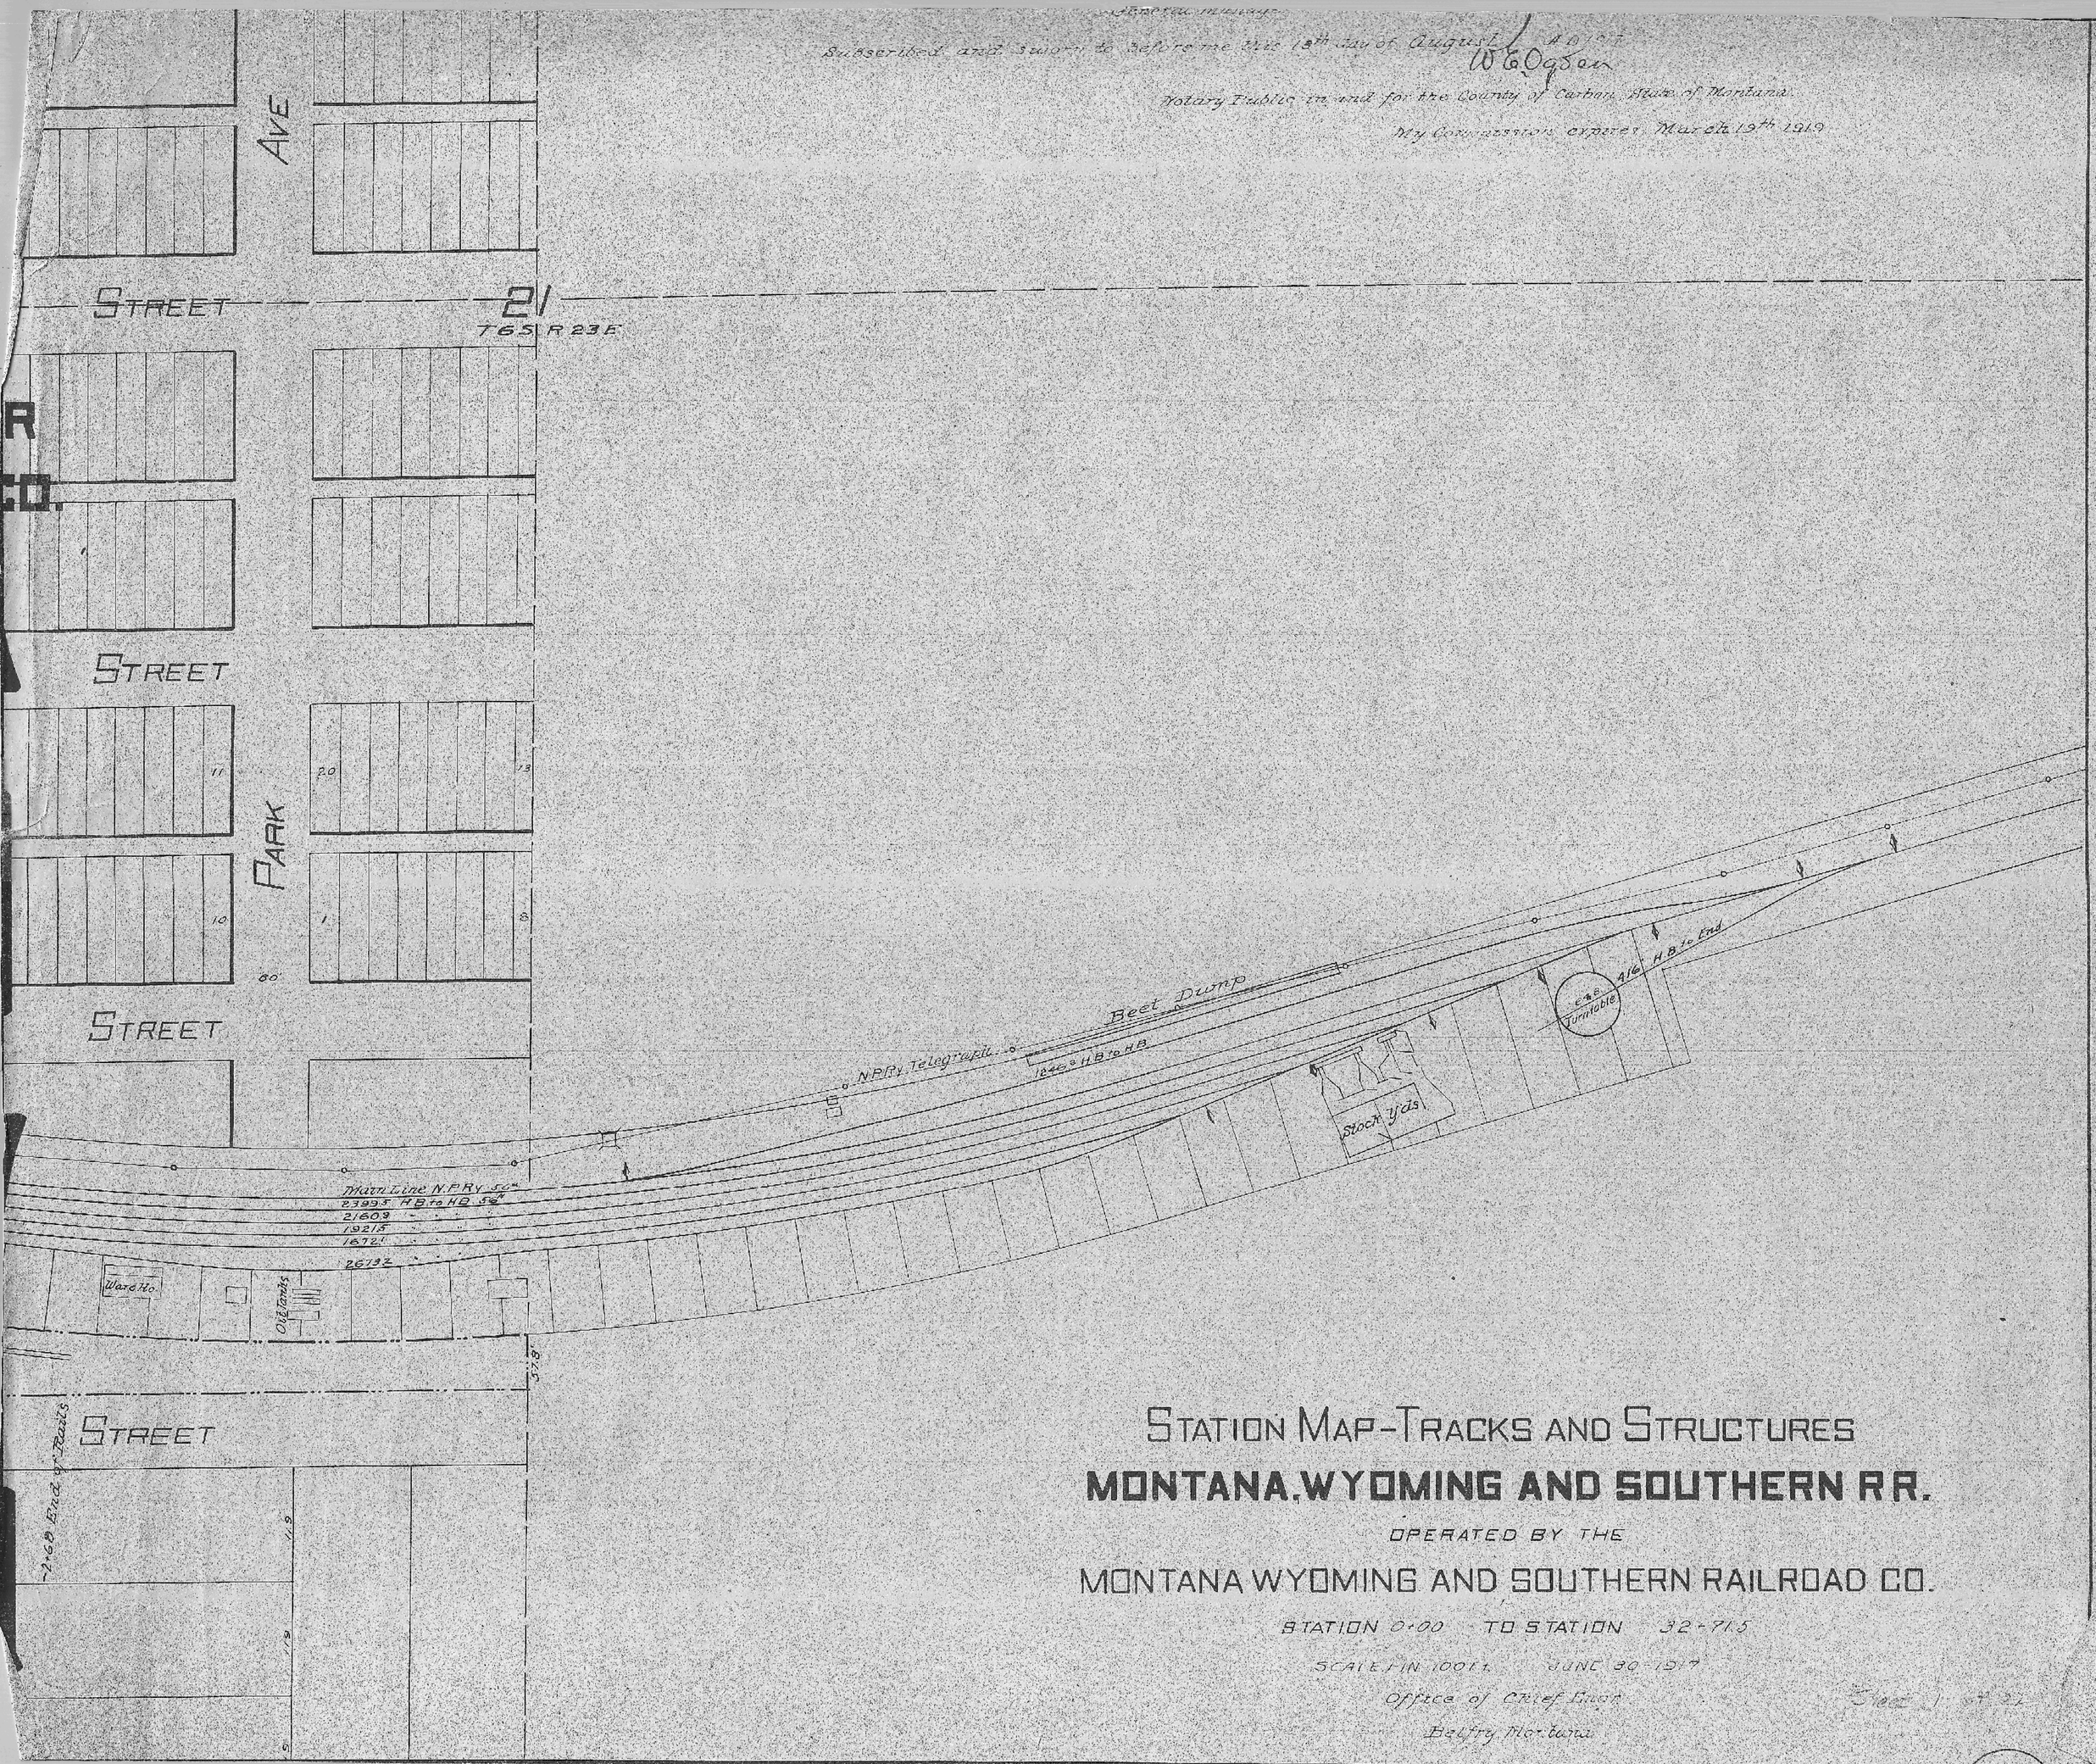

STATION MAP-TRACKS AND STRUCTURES

MONTANA, WYOMING AND SOUTHERN R.R.

OPERATED BY THE

MONTANA WYOMING AND SOUTHERN RAILROAD CO.

STATION 0+00 TO STATION 32+71.5

SCALE 1 IN. 100 ft. JUNE 30 1917

Office of Chief Engr.

Belfry Montana

Sec. 1 of 2