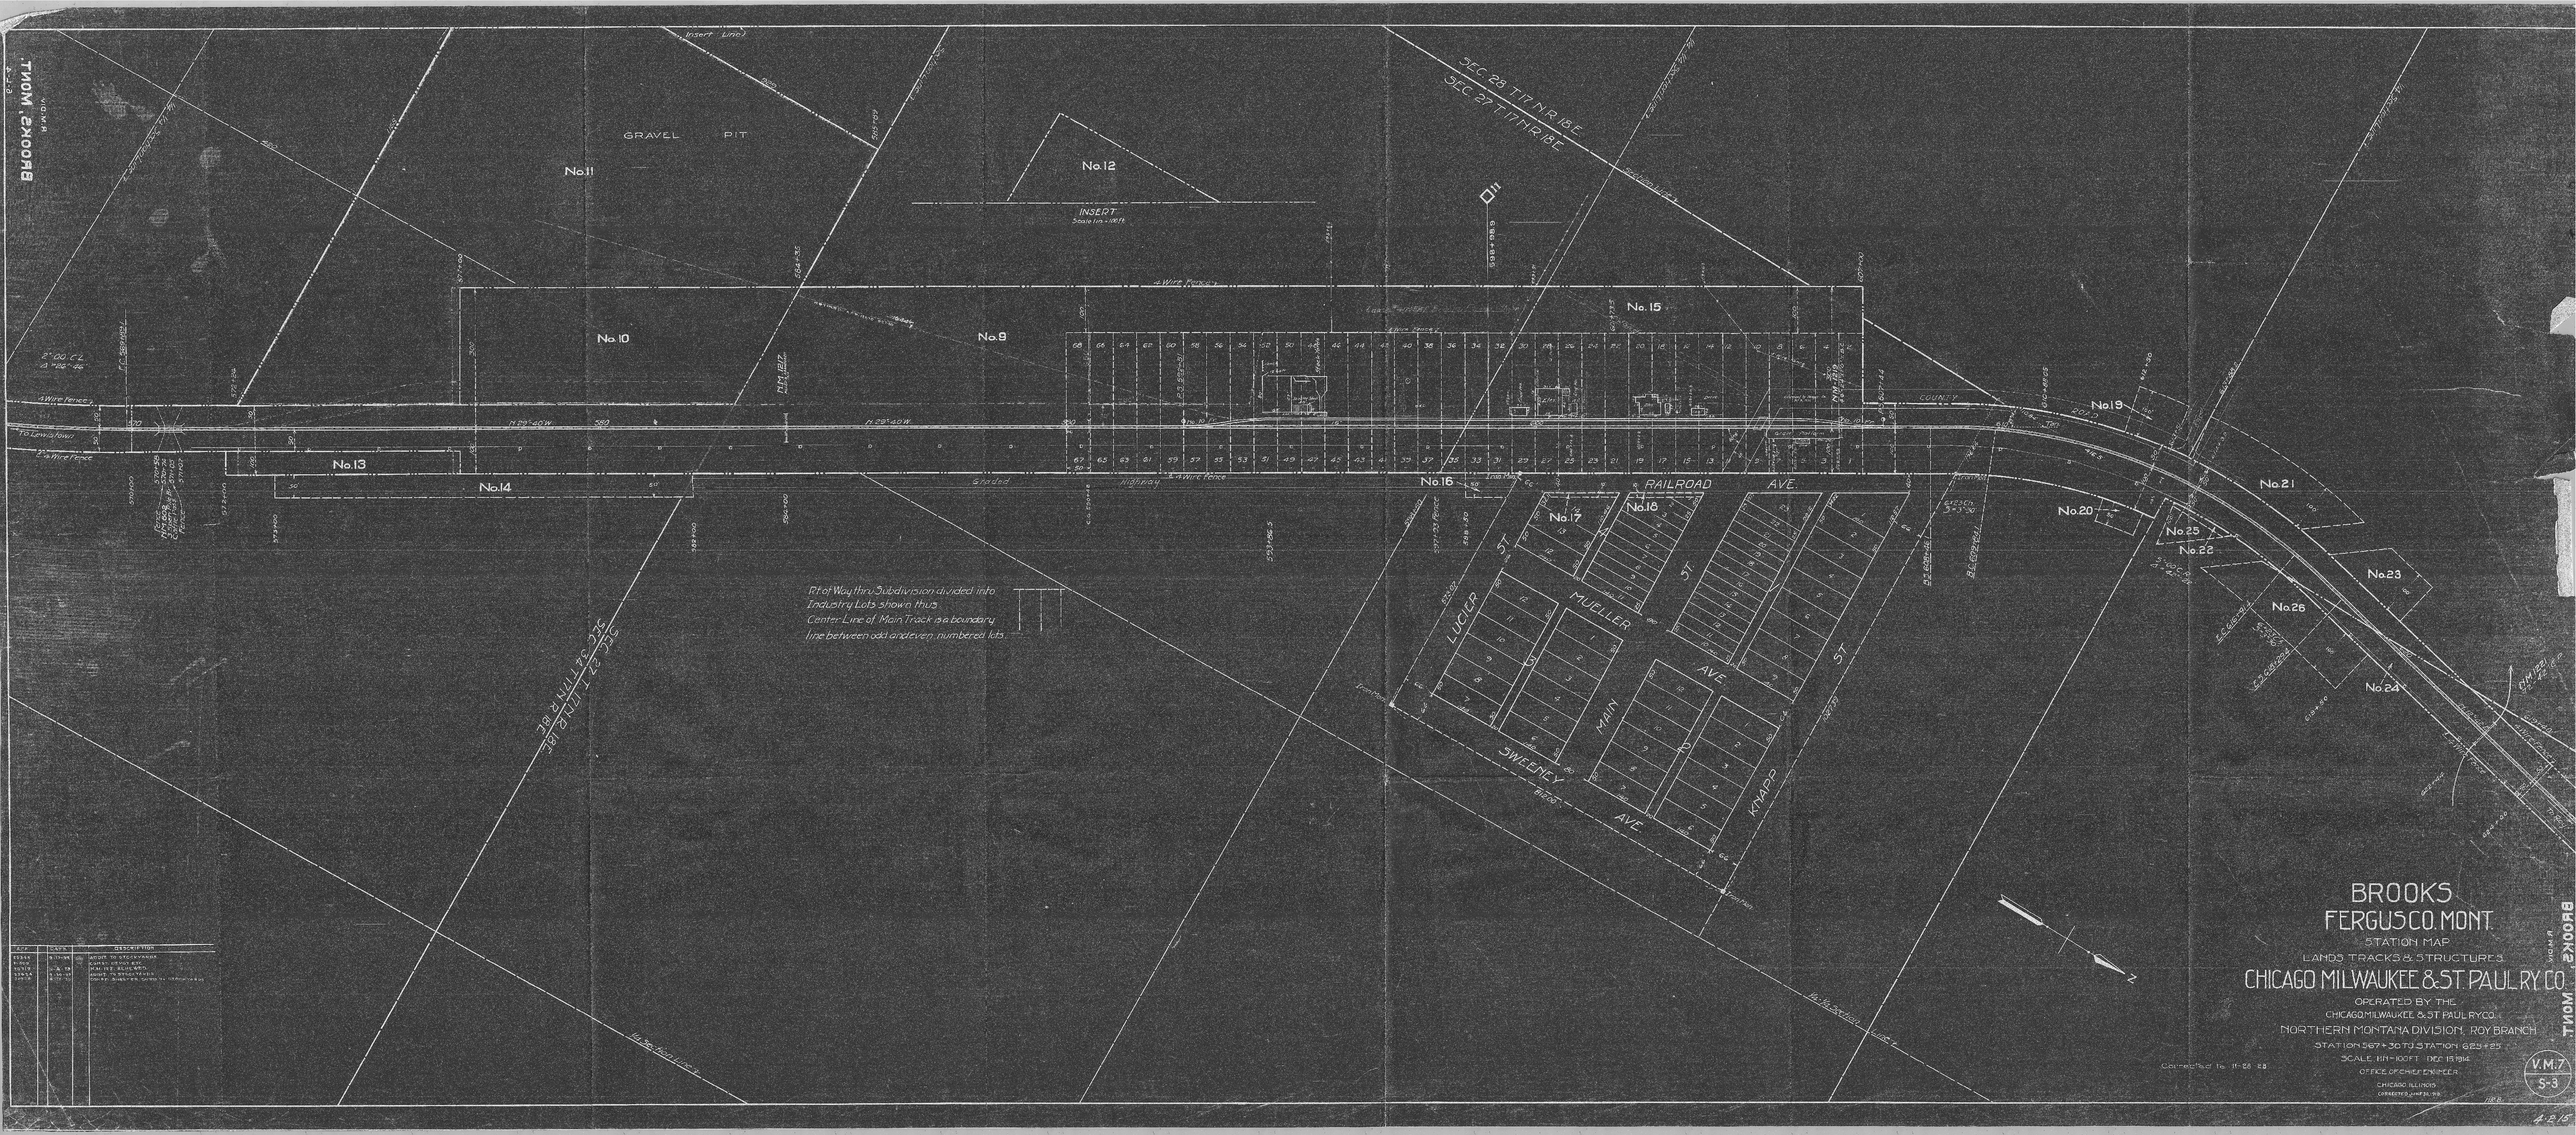
BROOKS, MONT.
GRAVEL PIT
No.11
No.12
INSERT
No.10
No.9
No.15
No.13
No.14
No.16
No.17
No.18
No.19
No.20
No.21
No.22
No.23
No.24
No.25
No.26
SEC. 28 T17N R18E
SEC. 27 T17N R18E
SEC. 27 T17N R18E
SEC. 34 T17N R18E
RAILROAD AVE.
LUCIER ST.
MUELLER ST.
MAIN AVE.
SWEENEY AVE.
KNAPP ST.
Rt of Way thru Subdivision divided into Industry Lots shown thus
Center Line of Main Track is a boundary line between odd and even numbered lots.
BROOKS
FERGUS CO. MONT.
STATION MAP
LANDS TRACKS & STRUCTURES
CHICAGO MILWAUKEE & ST. PAUL RY. CO.
OPERATED BY THE
CHICAGO MILWAUKEE & ST. PAUL RY. CO.
NORTHERN MONTANA DIVISION, ROY BRANCH
STATION 567+30 TO STATION 623+25
SCALE 1:1 = 100 FT. DEC. 15 1914
OFFICE OF CHIEF ENGINEER
CHICAGO ILLINOIS
V.M.7
S-3
BROOKS, MONT.