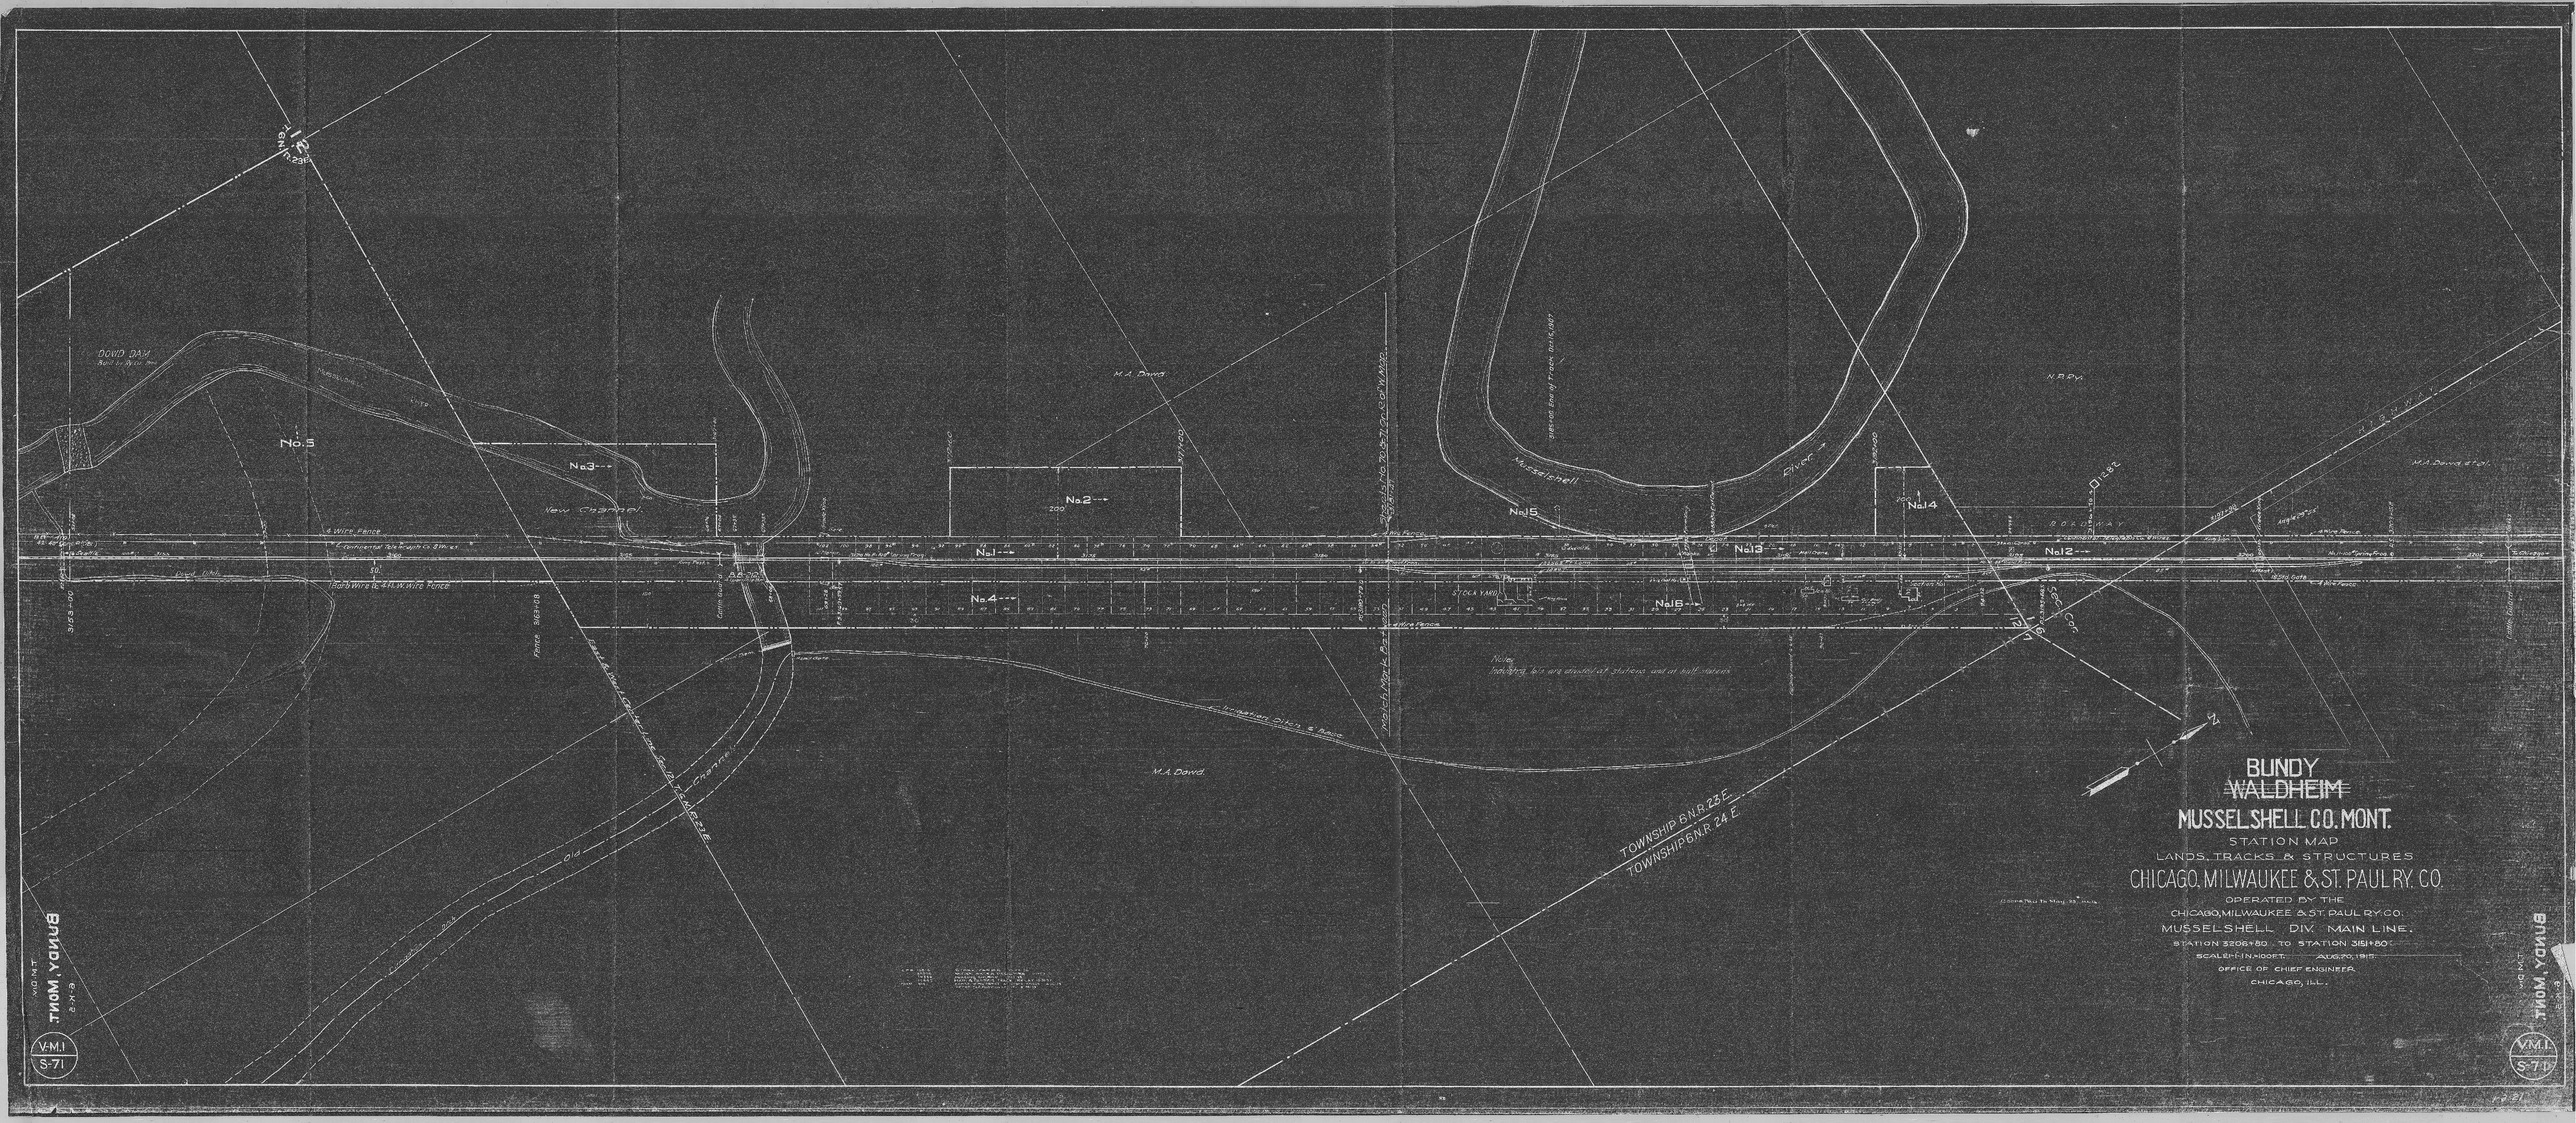
BUNDY
~~WALDHEIM~~
MUSSELSHELL CO. MONT.
STATION MAP
LANDS, TRACKS & STRUCTURES
CHICAGO, MILWAUKEE & ST. PAUL RY. CO.
OPERATED BY THE
CHICAGO, MILWAUKEE & ST. PAUL RY. CO.
MUSSELSHELL DIV. MAIN LINE.
STATION 3206+80 TO STATION 3151+80
SCALE: 1 IN. = 100 FT. AUG. 20, 1915.
OFFICE OF CHIEF ENGINEER
CHICAGO, ILL.
DOWD DAM
No. 5
No. 3
No. 2
No. 1
No. 4
No. 15
No. 13
No. 14
No. 12
No. 16
New Channel
Musselshell River
M. A. Dowd
N. P. Ry.
Irrigation Ditch & Place
Old Channel
TOWNSHIP 6 N. R. 23 E.
TOWNSHIP 6 N. R. 24 E.
Note:
Industry lots are directed at stations and at half stations
V-M.1
S-71