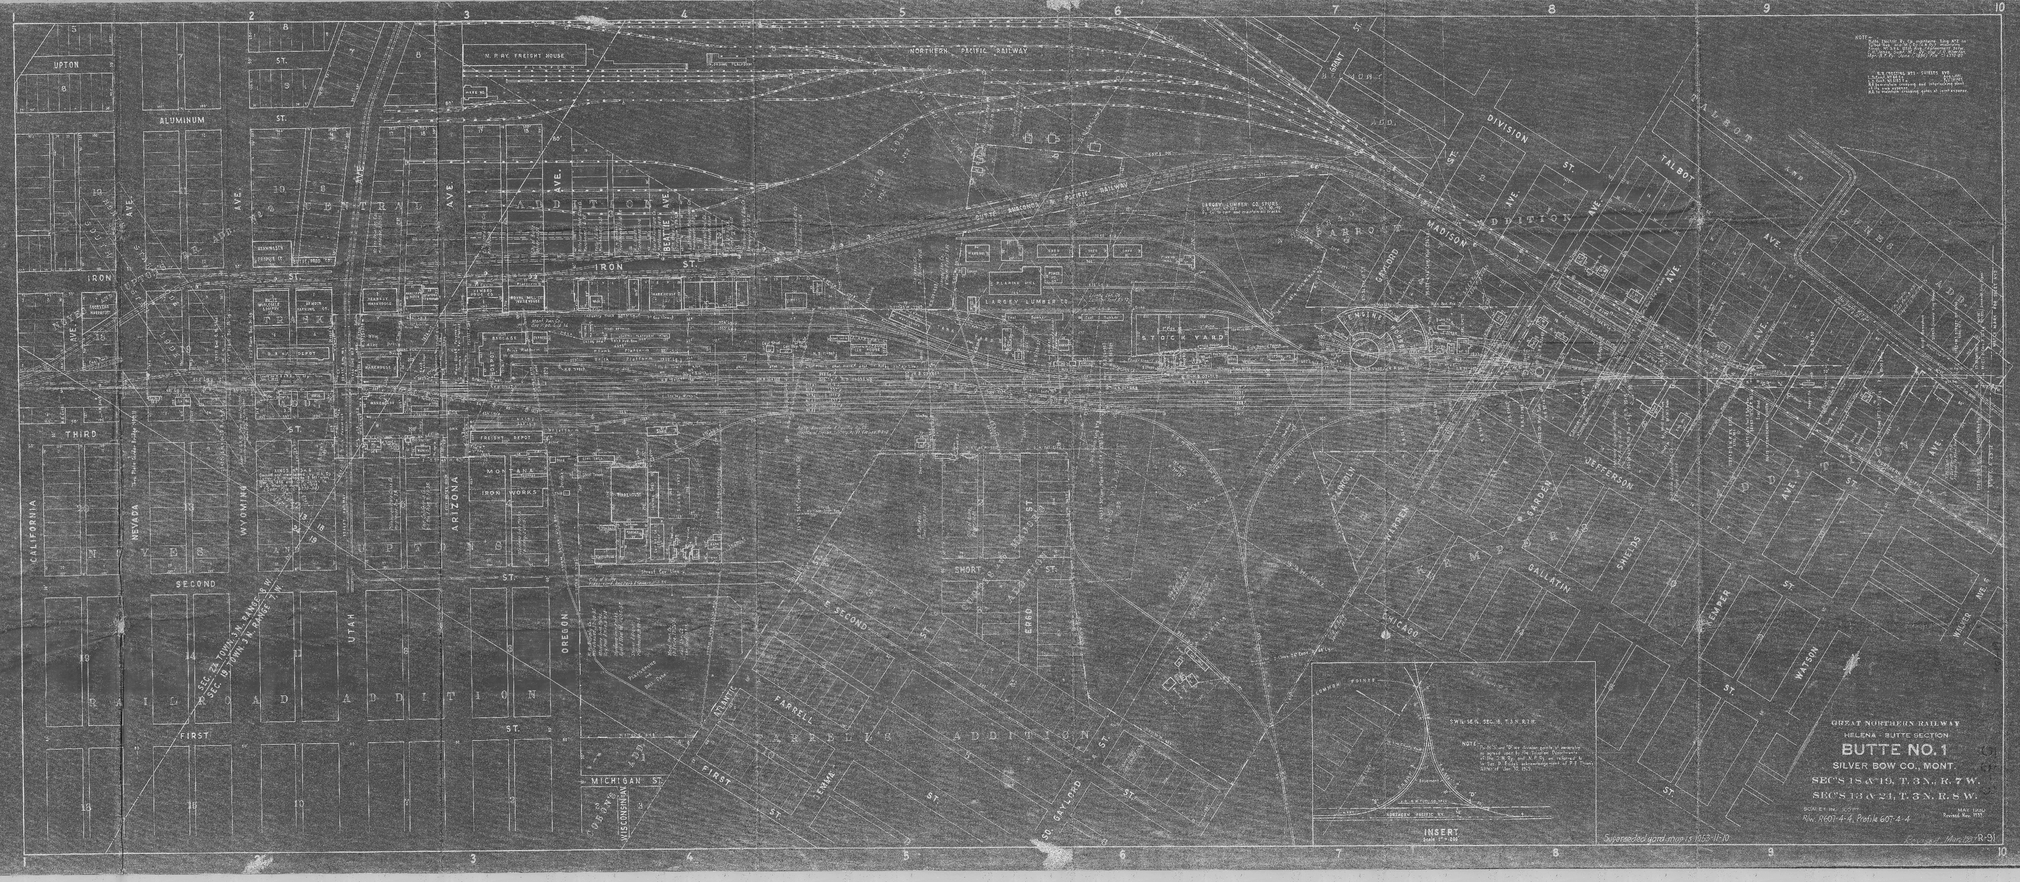
GREAT NORTHERN RAILWAY
HELENA - BUTTE SECTION
BUTTE NO. 1
SILVER BOW CO., MONT.
SEC'S 18 & 19, T. 3 N., R. 7 W.
SEC'S 13 & 24, T. 3 N., R. 8 W.
Superseded yard map is 1053-11-10
INSERT
NORTHERN PACIFIC RAILWAY
UPTON
ALUMINUM
IRON
THIRD
SECOND
FIRST
CALIFORNIA
NEVADA
WYOMING
ARIZONA
UTAH
OREGON
MICHIGAN
WISCONSIN
ATLANTIC
FARRELL
SHORT
E. SECOND
FIRST
TERME
SO. GAYLORD
ERGO
DIVISION
MADISON
TALBOT
JUNES
JEFFERSON
GALLATIN
SHIELDS
KEMPER
WATSON
CHICAGO
GARDEN
LINCOLN
WEBER
NEWARK
GRANT
BEATTIE
BEAVER
FARROW
ADDITION
KEMPER
RAILROAD ADDITION
FARRELL'S ADDITION
LARGEY LUMBER CO.
STOCK YARD
FREIGHT DEPOT
MONTANA IRON WORKS
SEC. 24 TOWN 3 N. RANGE 8 W.
SEC. 19 TOWN 3 N. RANGE 7 W.