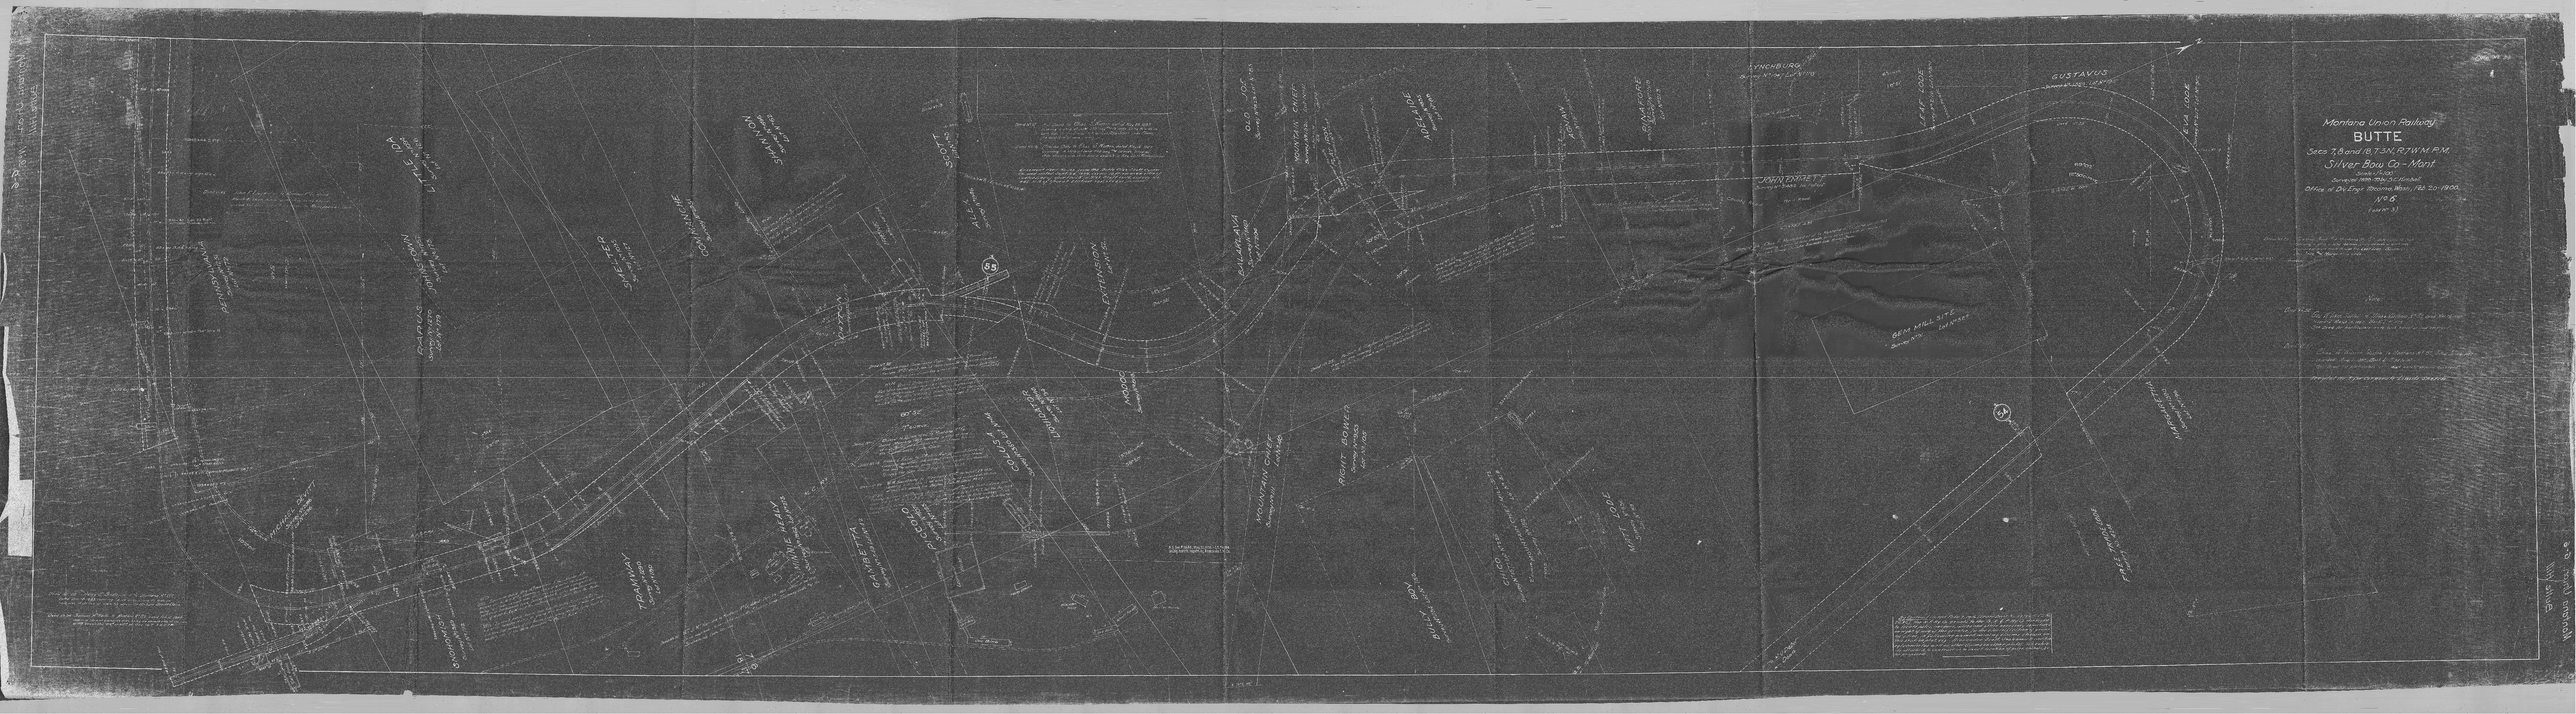
Montana Union Railway
BUTTE
Secs 7, 8 and 18, 7.3 N. R.7 W.M.P.M.
Silver Bow Co - Mont
Scale 1" = 100'
Surveyed 1899, 1900, 1901 & 1902
Office of Div Engr Roomer, Mont, Feb 20 - 1906.
No 6
(Sheet No 3)
Note
Bed Rock
Bed Rock
Reproduction of Type Sheet and Blue Sheet
LYNCHBURG
GUSTAVUS
EVA LODE
LEAF LODE
JOHN DOBBETT
ADELAIDE
AQUAN
BINAFORE
OLD JOE
MOUNTAIN CHIEF
BALAKLAVA
SCOTT
ALLY
EXTENSION
KODOC
COLUSA
LIQUIDATOR
PICCOLO
GAMBETTA
MINNIE HEALY
TRAMWAY
SHANNON
COMMANCHE
SMELTER
RAPUS
JOHNSTOWN
PENNSYLVANIA
LITTLE IDA
MICHAEL DEVITT
GRONOWSKI
RIGHT BOWER
MOUNTAIN CHIEF
BULLY BOY
CHICO
MITT LODE
GEM MILL SITE
FREE TROLLOCK
MATTERSTEIN
55
54