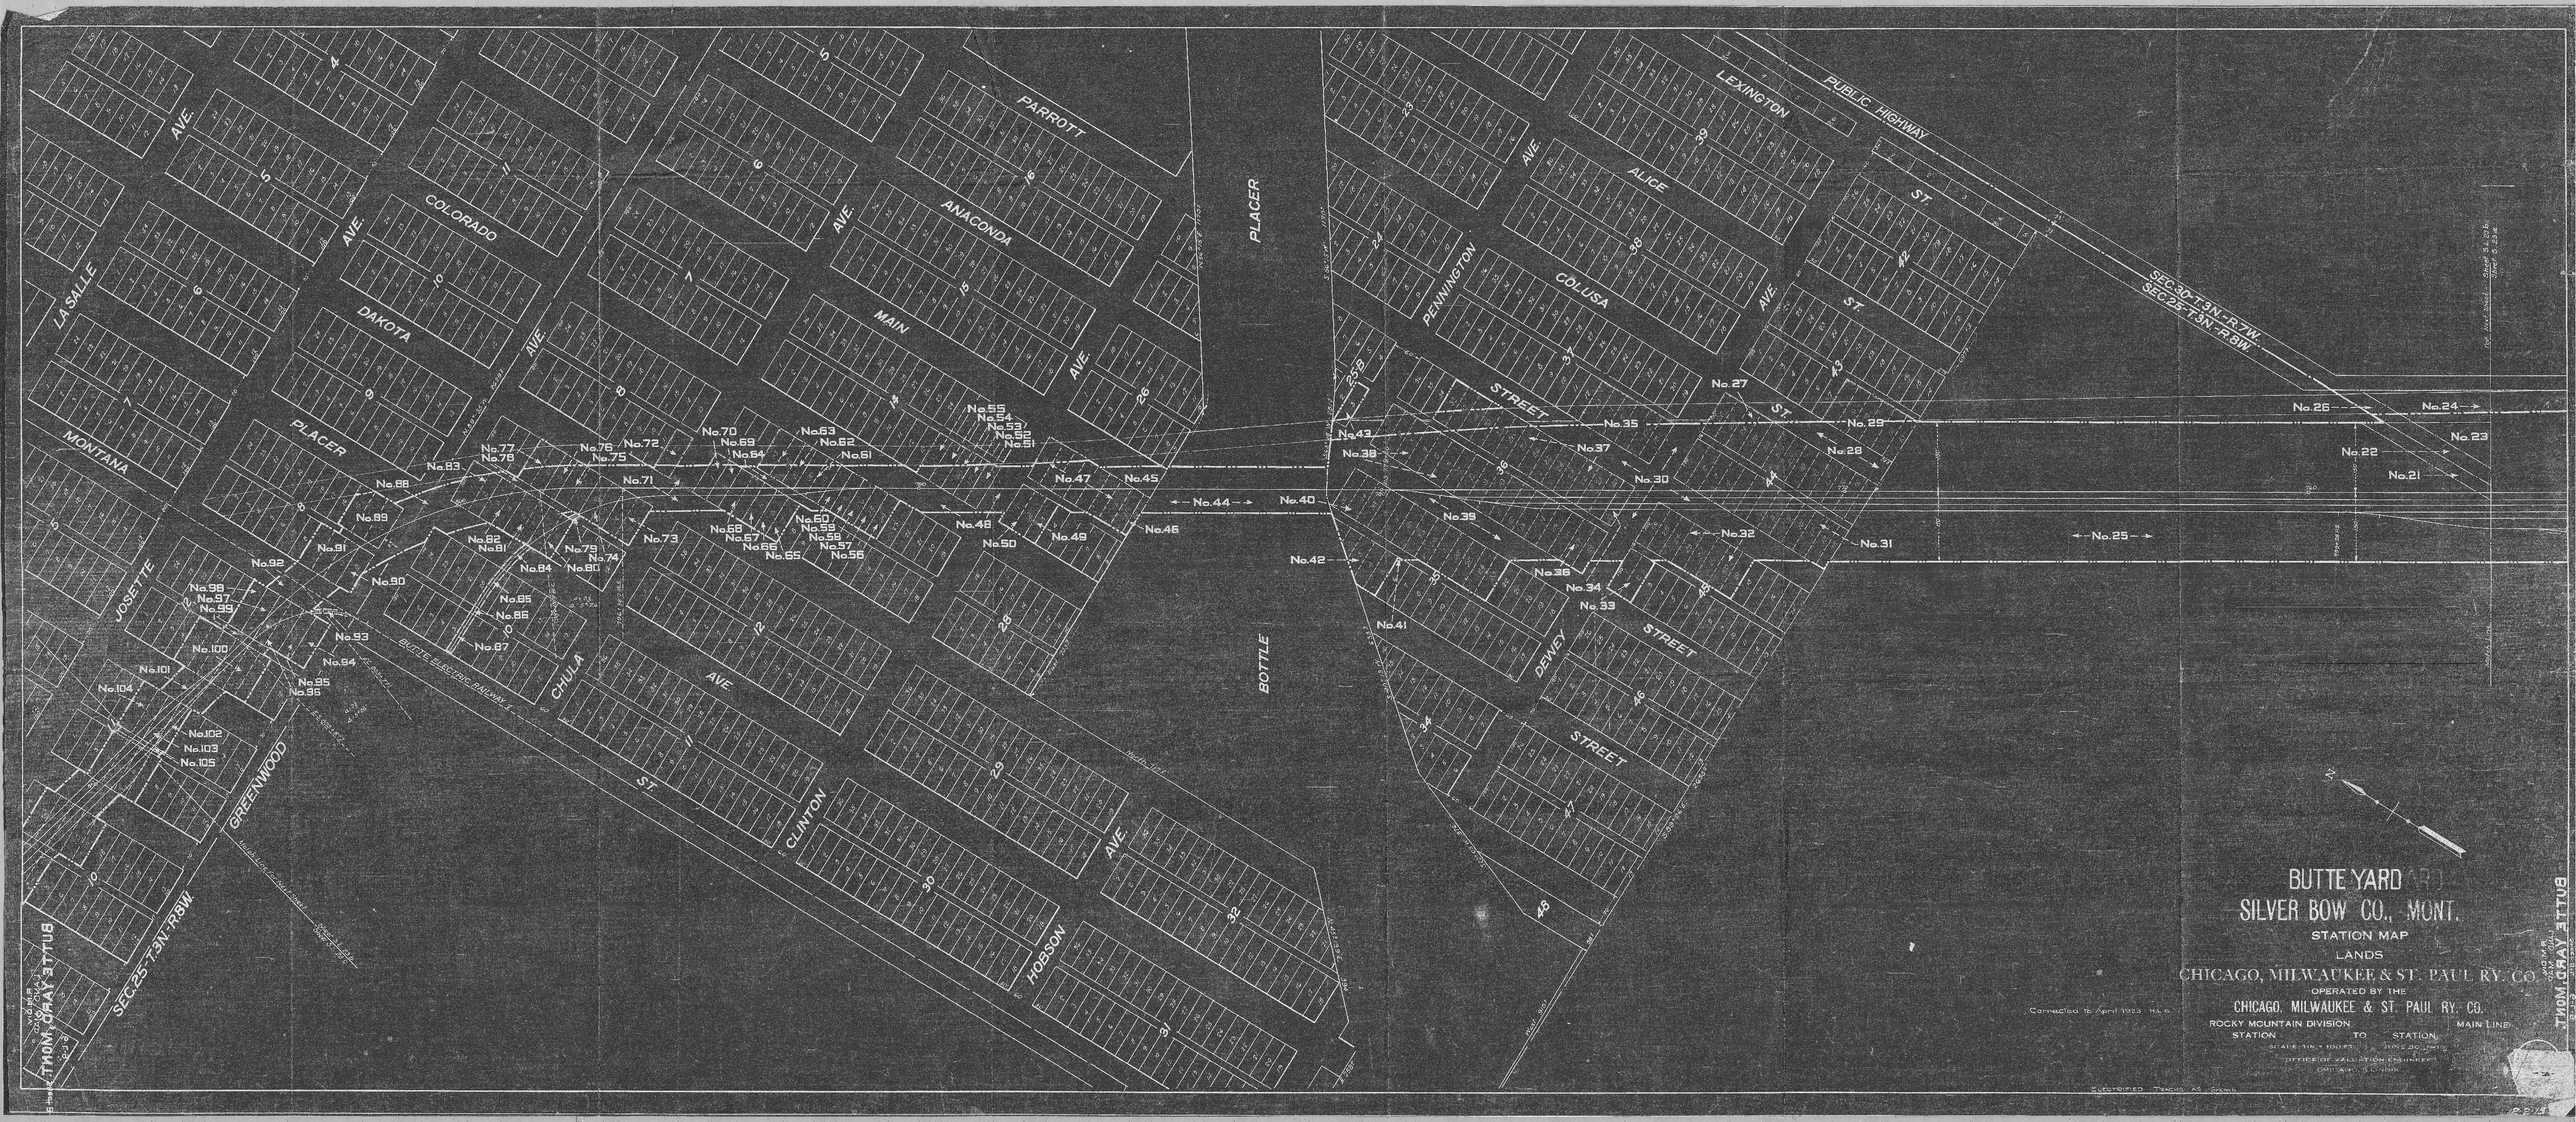
BUTTE YARD
SILVER BOW CO., MONT.
STATION MAP
LANDS
CHICAGO, MILWAUKEE & ST. PAUL RY. CO.
OPERATED BY THE
CHICAGO, MILWAUKEE & ST. PAUL RY. CO.
ROCKY MOUNTAIN DIVISION
MAIN LINE
STATION
TO
STATION
Connected to April 1923
PUBLIC HIGHWAY
SEC.30-T.3N.-R.7W.
SEC.25-T.3N.-R.8W.
SEC.25-T.3N.-R.8W.
LA SALLE
MONTANA
JOSETTE
GREENWOOD
COLORADO
DAKOTA
PLACER
CHULA
CLINTON
HOBSON
MAIN
ANACONDA
PARROTT
BOTTLE
PENNINGTON
COLUSA
ALICE
LEXINGTON
DEWEY
STREET
ST.
AVE.
BUTTE ELECTRIC RAILWAY
N