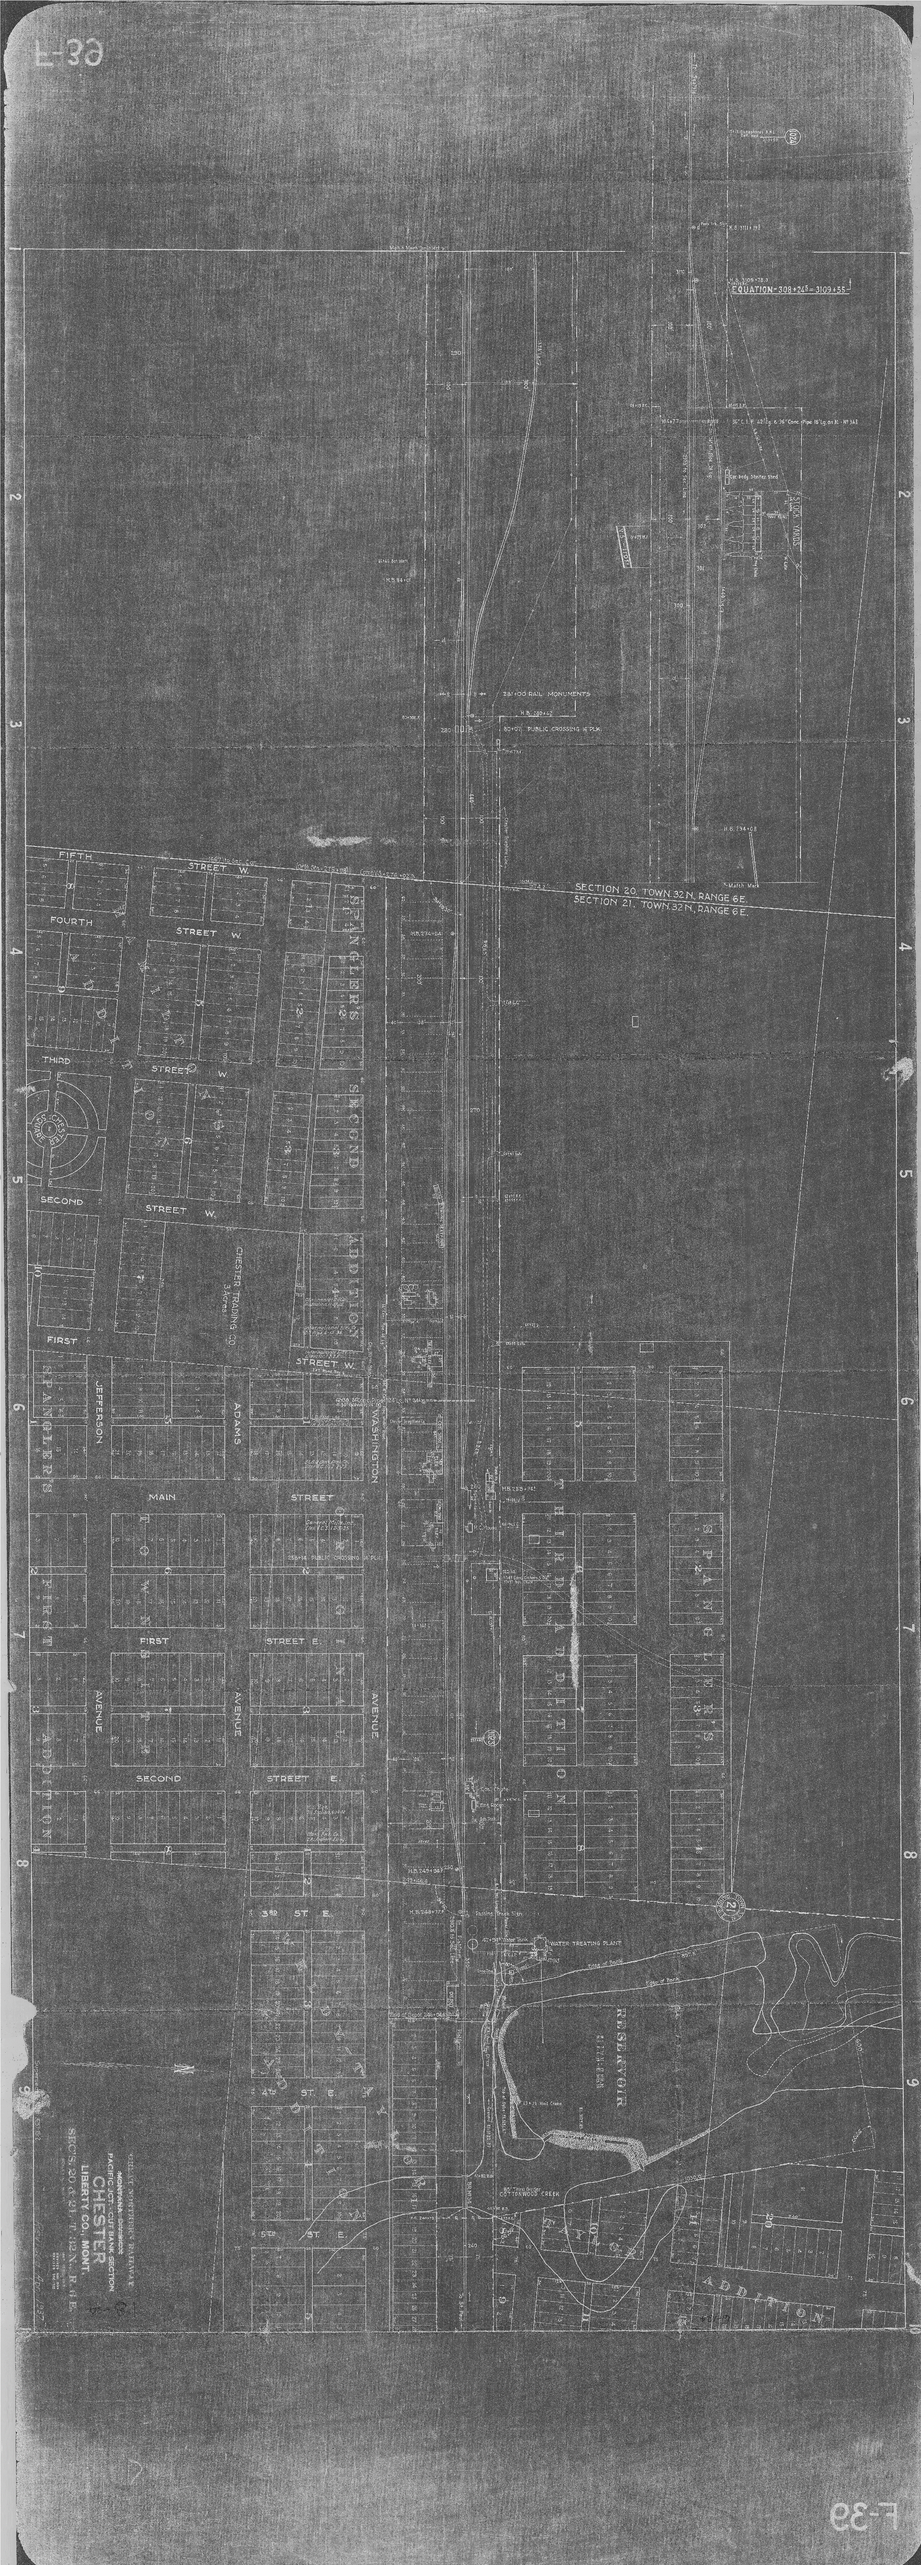

EQUATION 308+24.5 = 3109+55
SECTION 20. TOWN 32 N. RANGE 6 E.
SECTION 21. TOWN 32 N. RANGE 6 E.
FIFTH STREET W.
FOURTH STREET W.
THIRD STREET W.
SECOND STREET W.
FIRST STREET W.
SPANGLER'S
SECOND ADDITION
CHESTER TRADING CO.
JEFFERSON
ADAMS
WASHINGTON
MAIN STREET
FIRST STREET E.
SECOND STREET E.
AVENUE
THIRD ADDITION
3RD ST. E.
4TH ST. E.
5TH ST. E.
WATER TREATING PLANT
RESERVOIR
COTTONWOOD CREEK
ADDITION
CHESTER
LIBERTY CO., MONT.