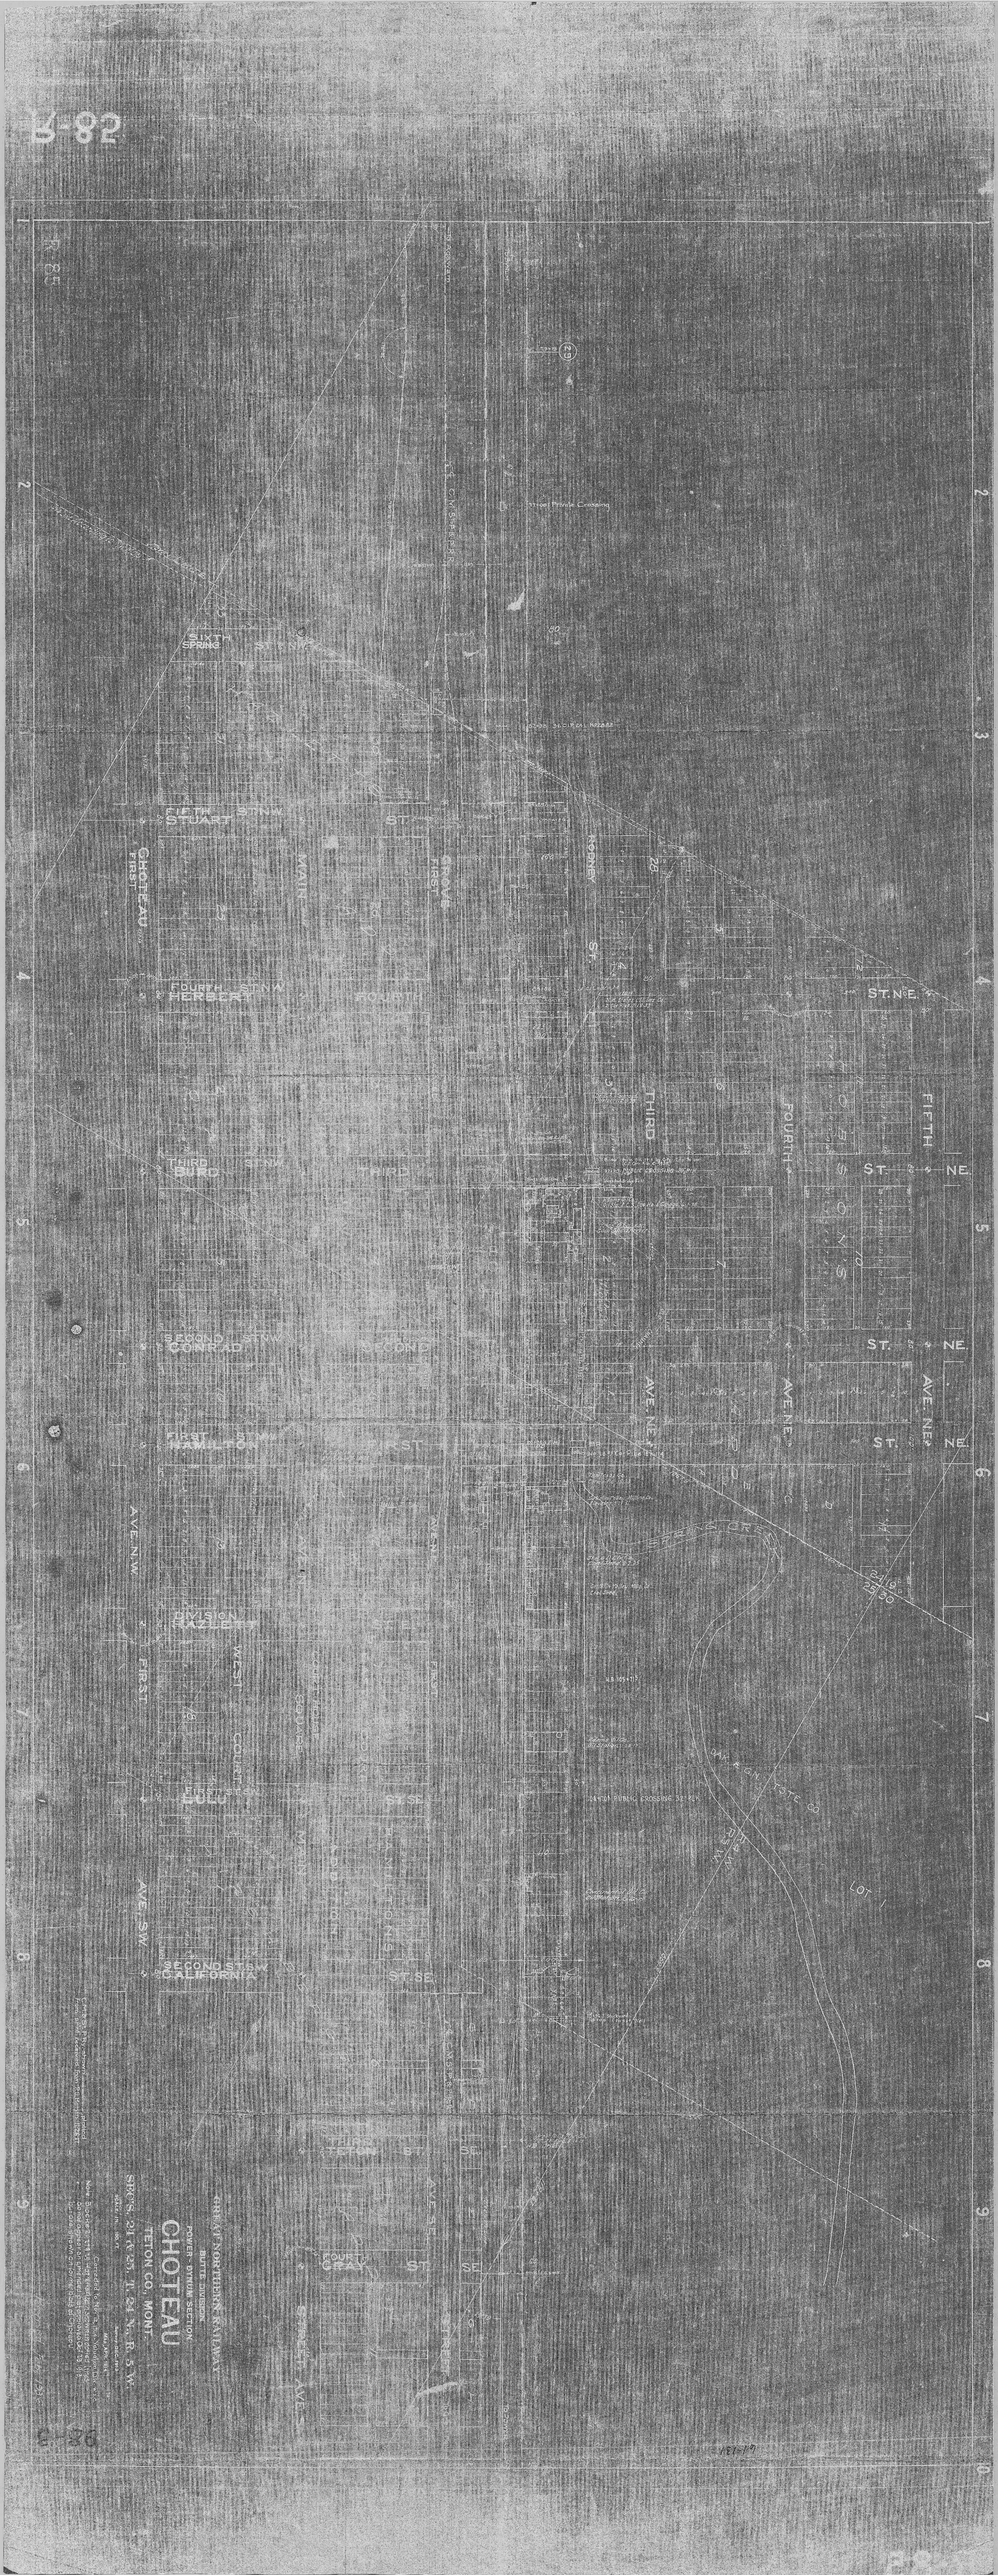

B-82
GREAT NORTHERN RAILWAY
BUTTE DIVISION
POWER-DYNUM SECTION
CHOTEAU
TETON CO., MONT.
SEC'S. 24 & 25, T. 24 N., R. 5 W.
SIXTH SPRING ST. NW
FIFTH STUART ST. NW
FOURTH HERBERT ST. NW
THIRD BURD ST. NW
SECOND CONRAD ST. NW
FIRST HAMILTON ST. NW
DIVISION HAZLETT
FIRST COURT
FIRST ST. SW
SECOND ST. SW CALIFORNIA
TETON ST. SE
FOURTH GRAY ST. SE
CHOTEAU FIRST
MAIN
GROVE FIRST
RODNEY ST.
THIRD
FOURTH
FIFTH
ST. NE.
AVE. NE.
AVE. N.W.
FIRST
AVE. SW.
WEST
COURT
SQUARE
MAIN
ST. SE.
AVE. SE.
STREET AVE. S.
LOT 1