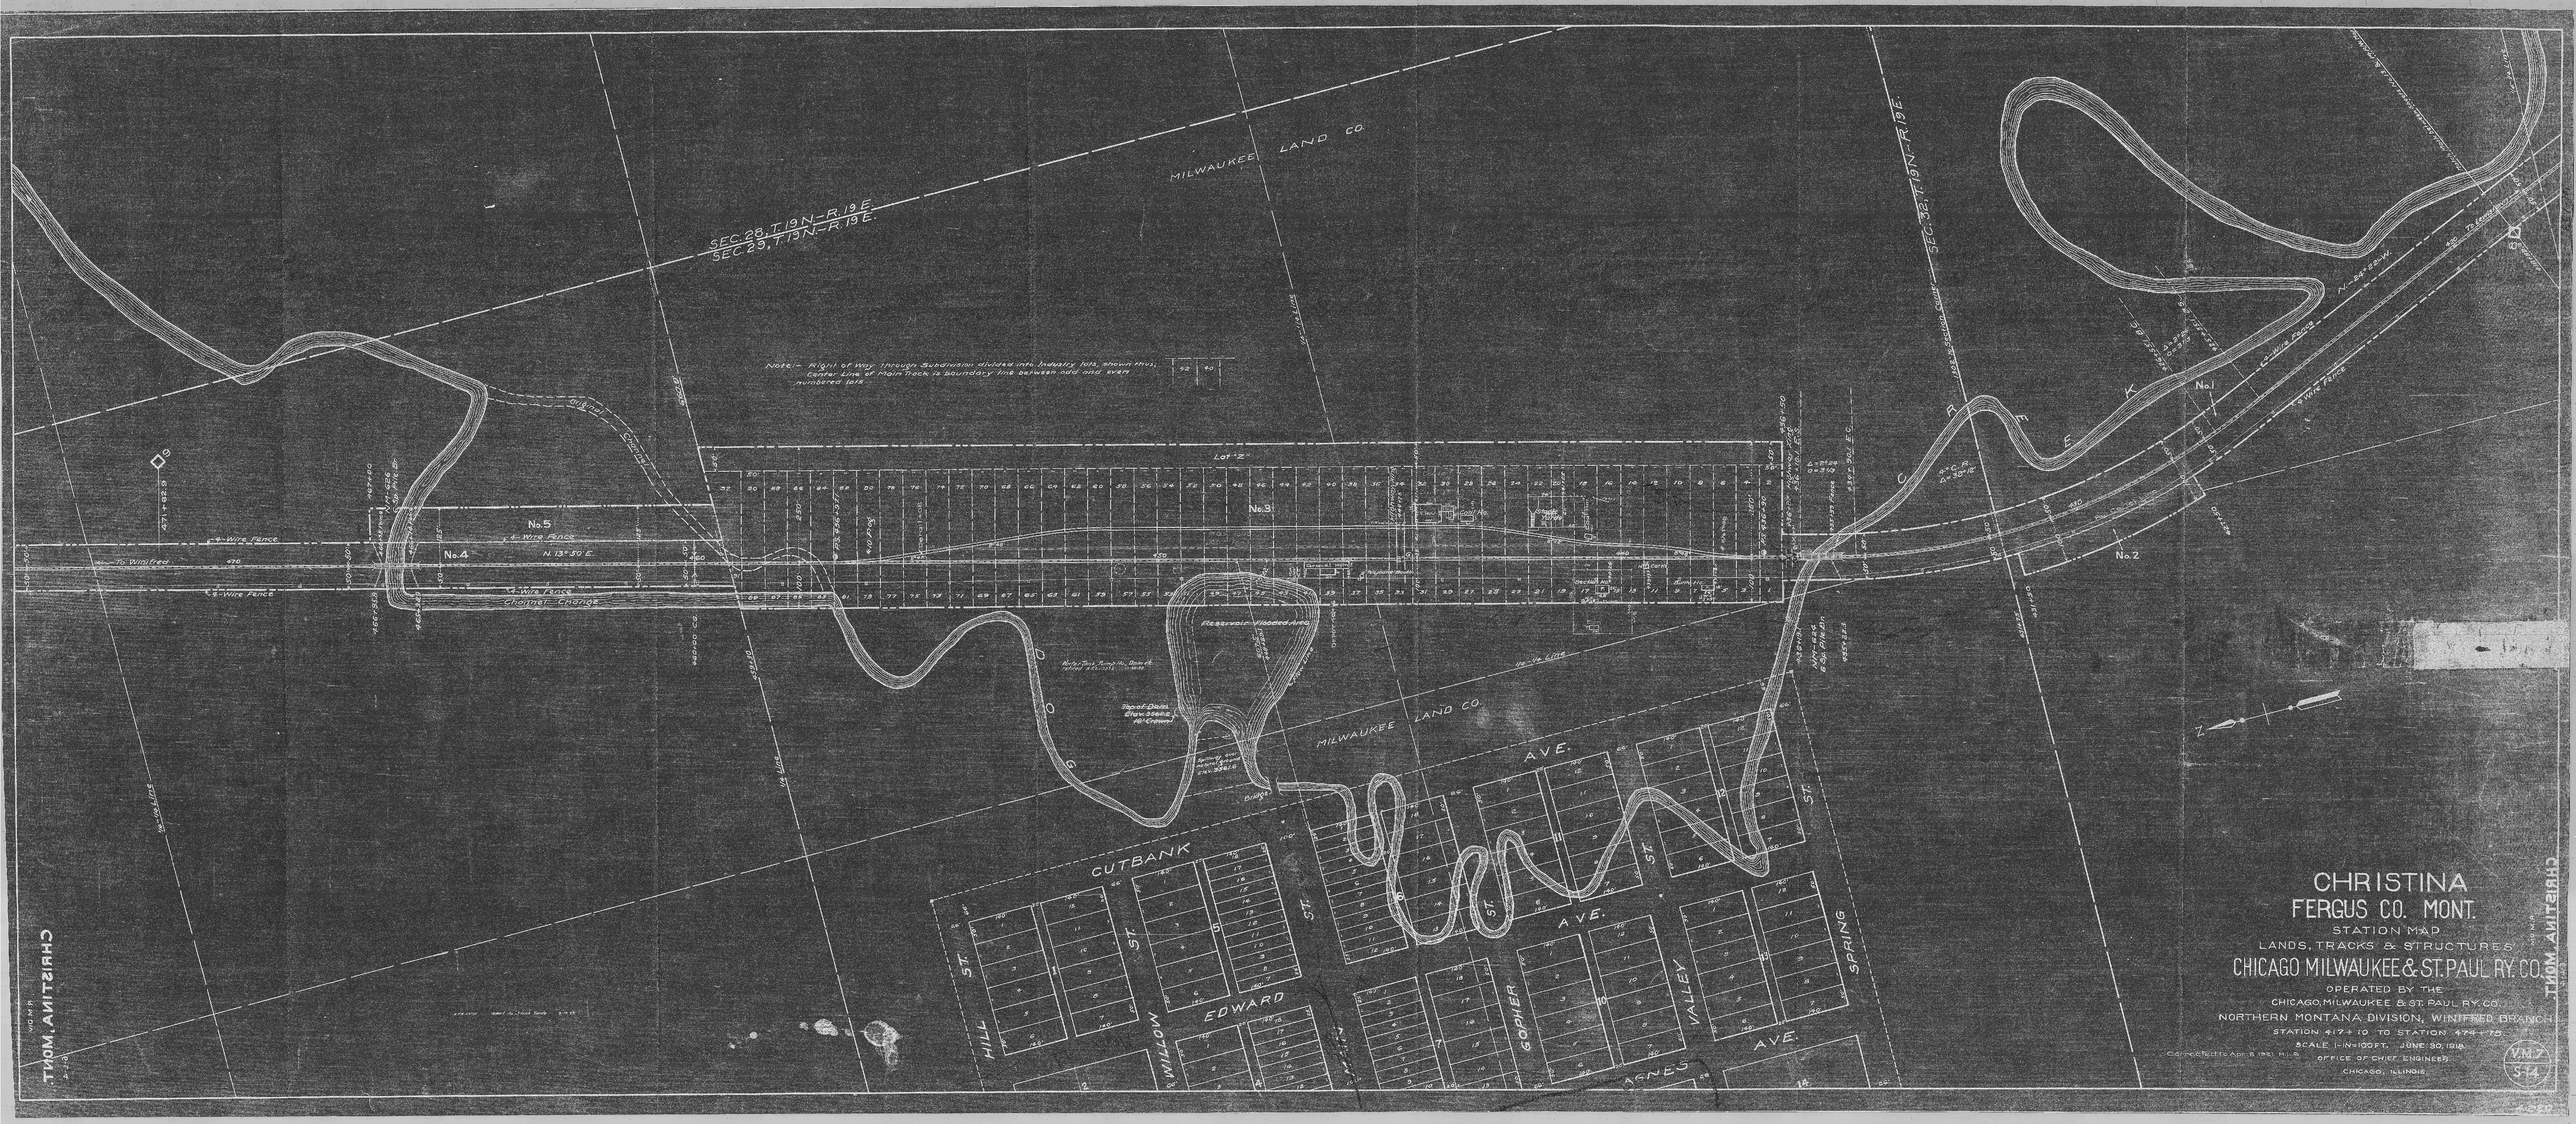
CHRISTINA
FERGUS CO. MONT.
STATION MAP
LANDS, TRACKS & STRUCTURES
CHICAGO MILWAUKEE & ST. PAUL RY. CO.
OPERATED BY THE
CHICAGO, MILWAUKEE & ST. PAUL RY. CO.
NORTHERN MONTANA DIVISION, WINIFRED BRANCH
STATION 4174+10 TO STATION 4194+70
SCALE 1"=100FT. JUNE 30, 1916
OFFICE OF CHIEF ENGINEER
CHICAGO, ILLINOIS.
MILWAUKEE LAND CO.
SEC. 28, T. 19N.-R. 19E.
SEC. 29, T. 19N.-R. 19E.
SEC. 32, T. 19N.-R. 19E.
Lot "2"
No. 1
No. 2
No. 3
No. 4
No. 5
Reservoir Flooded Area
CUTBANK
HILL ST.
WILLOW ST.
EDWARD ST.
GOPHER ST.
VALLEY ST.
SPRING ST.
AGNES AVE.
CREEK
N. 13° 30' E.
N. 84° 54' W.
To Winifred
Right of Way through Subdivisions divided into Industry lots, shown thus; Center Line of Main Track is boundary line between odd and even numbered lots.
CHRISTINA, MONT.