CLARKS SPUR

MADISON CO.

MONT.

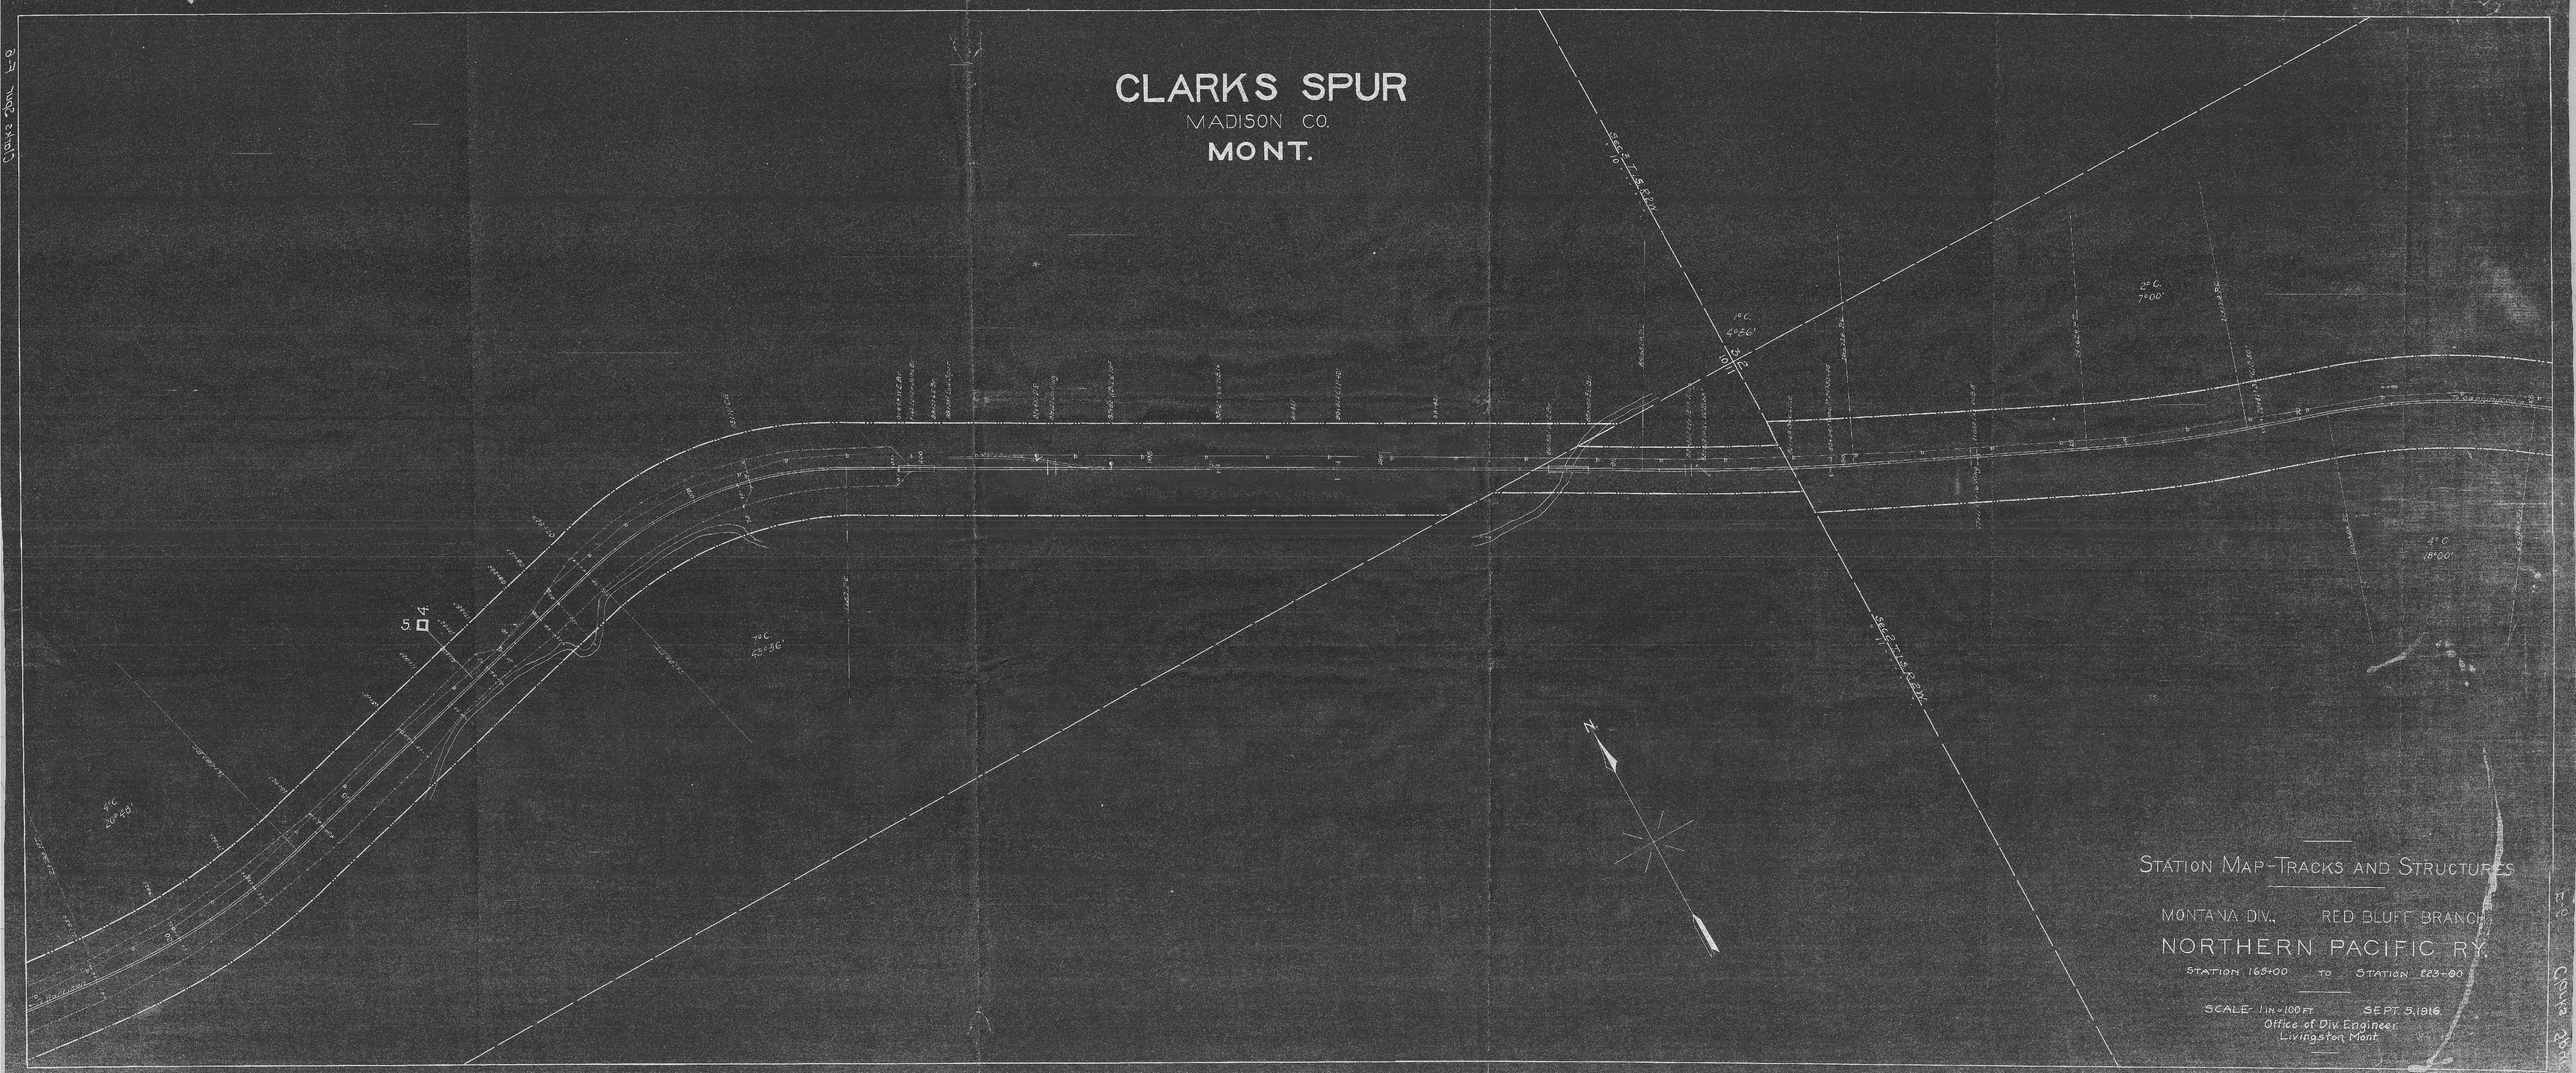

STATION MAP-TRACKS AND STRUCTURES

MONTANA DIV. RED BLUFF BRANCH

NORTHERN PACIFIC RY.

STATION 165+00 TO STATION 223+00

SCALE 1 IN = 100 FT SEPT. 3, 1916

Office of Div. Engineer

Livingston Mont.