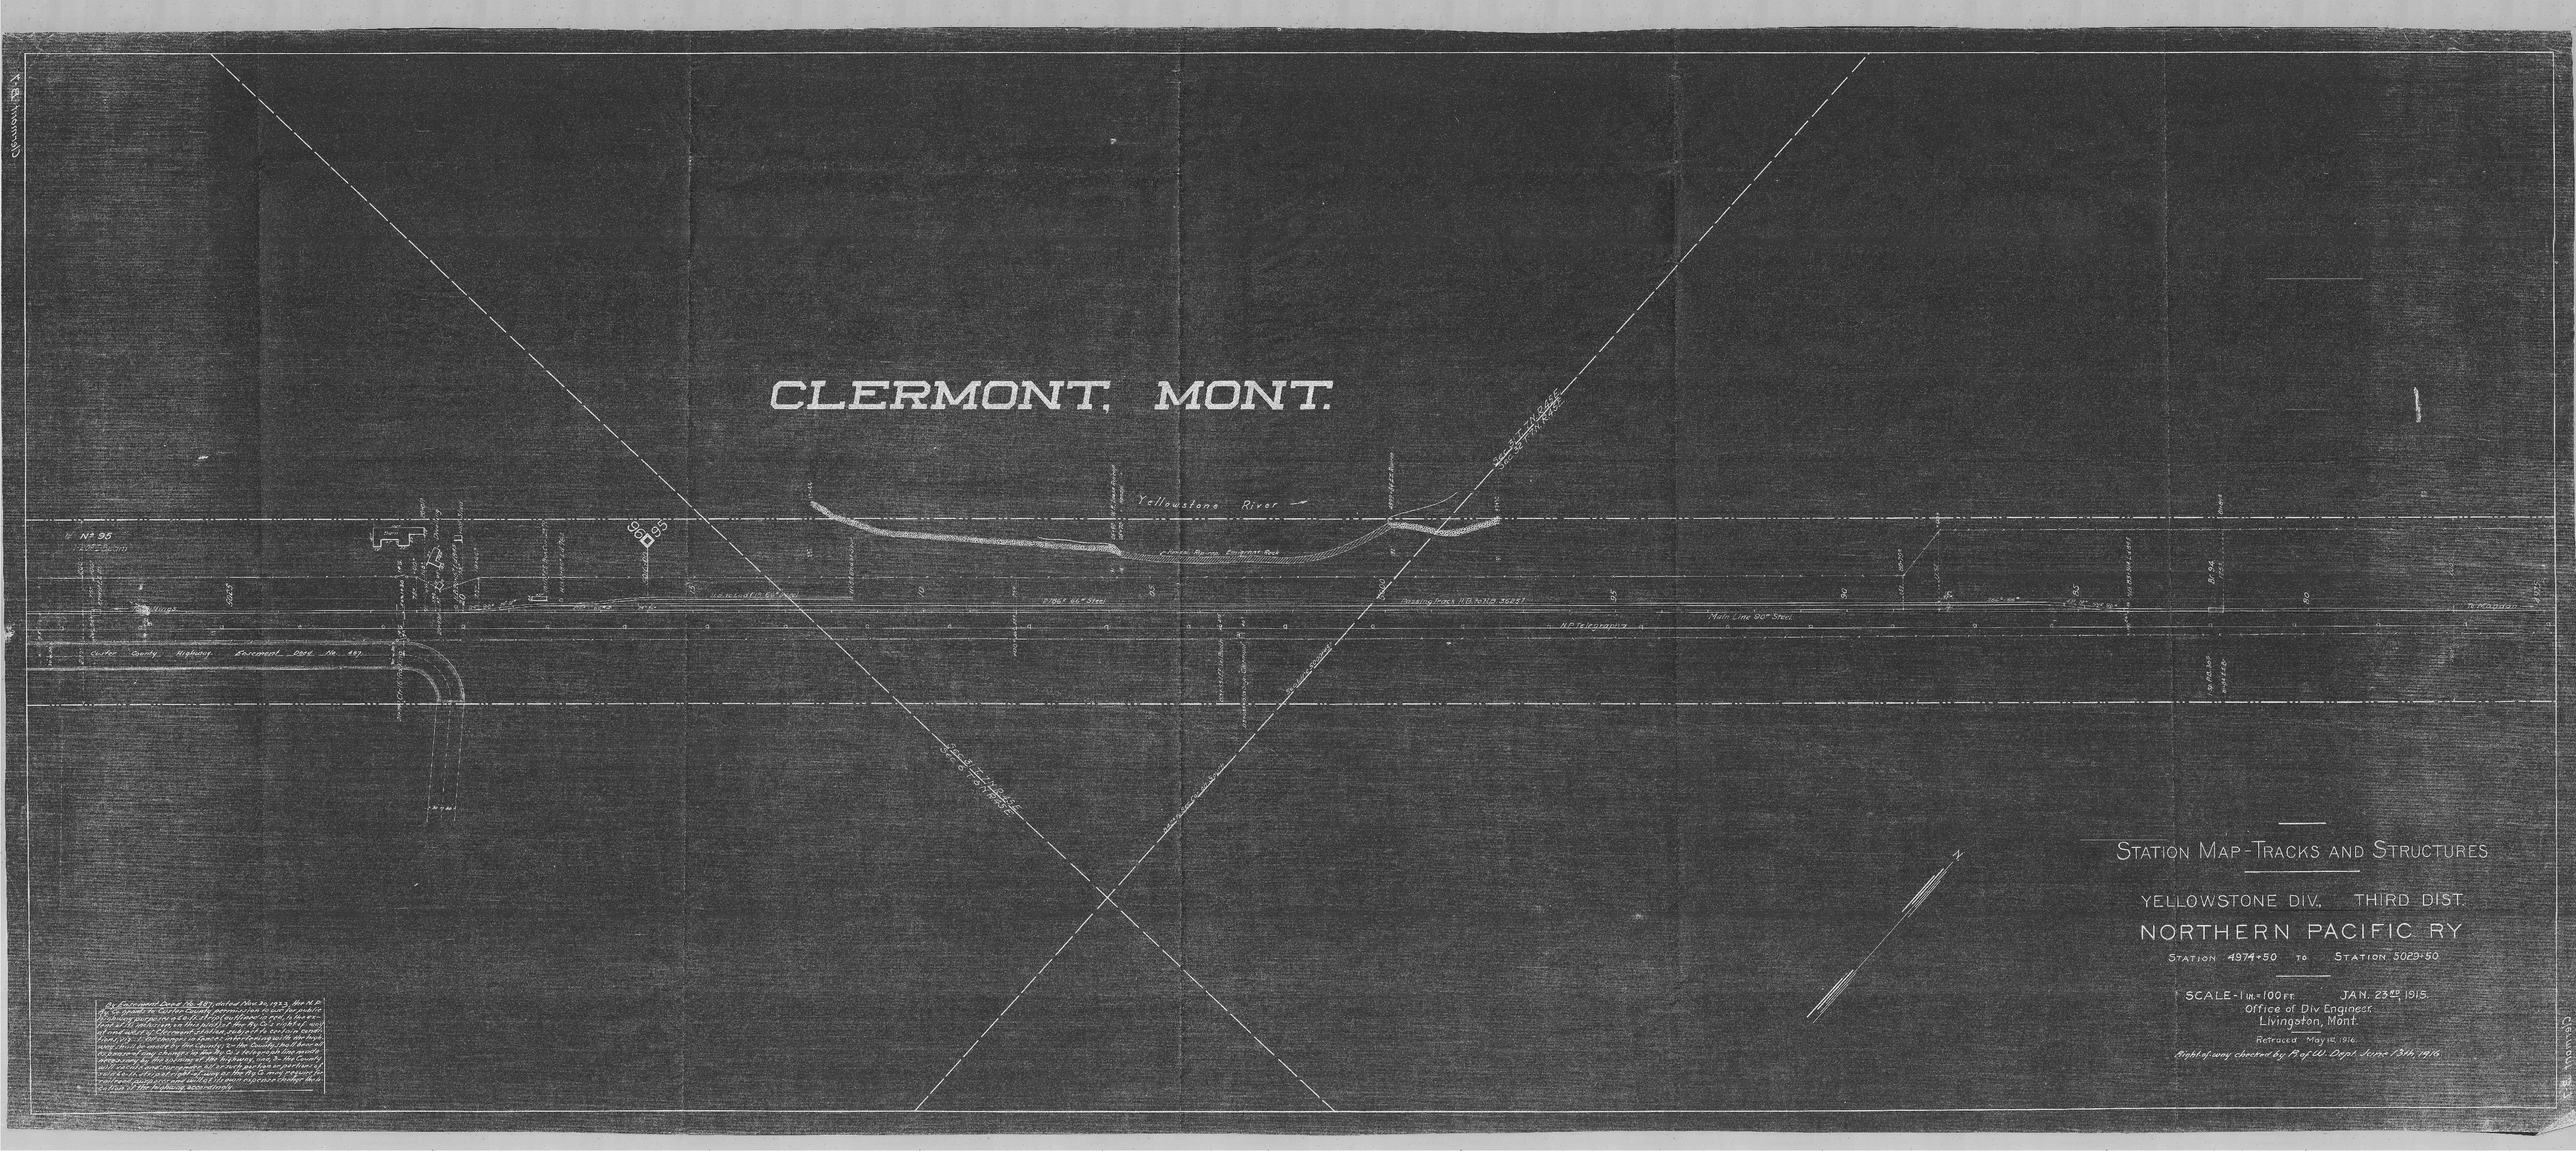
CLERMONT, MONT.
Yellowstone River
Nº 96
Main Line 90# Steel
N.P. Telegraphy
Station Map-Tracks and Structures
Yellowstone Div., Third Dist.
Northern Pacific Ry
Station 4974+50 to Station 5029+50
Scale-1 in.=100 ft. Jan. 23rd 1915.
Office of Div Engineer.
Livingston, Mont.
Retraced May 14, 1916.
Right of way checked by B. of W. Dept. June 13th, 1916.