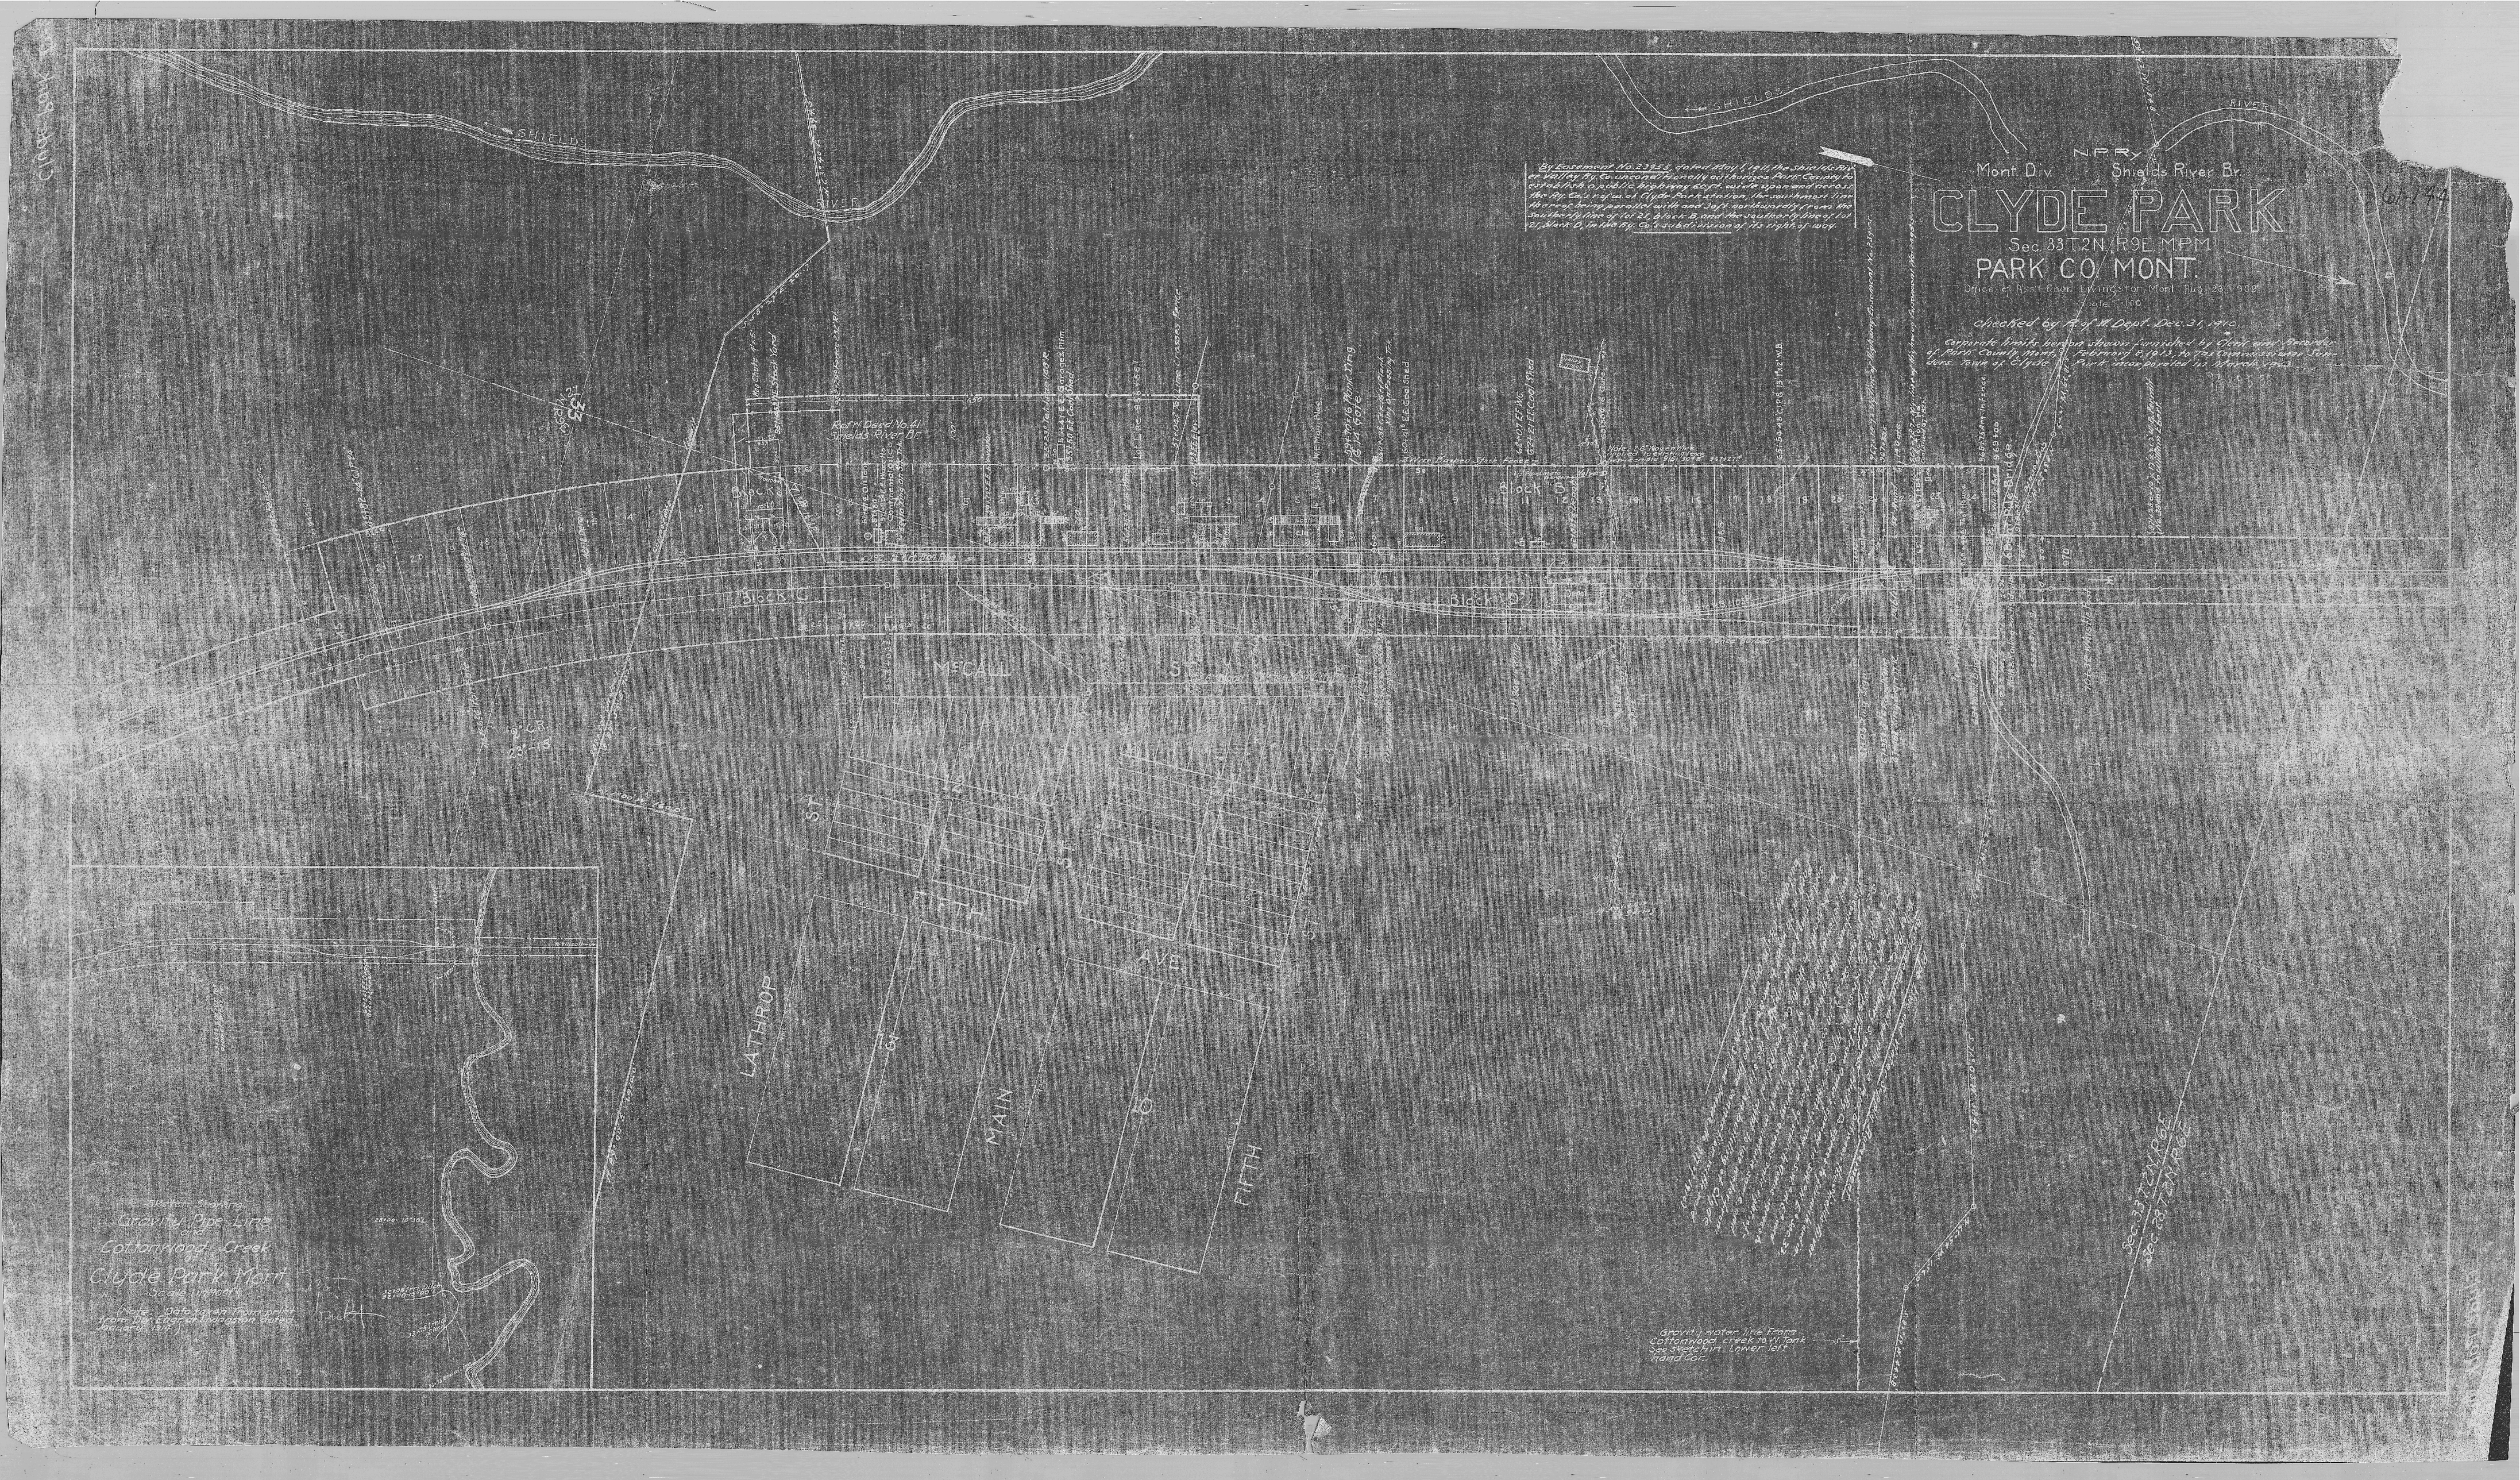
N.P.Ry
Mont. Div.
Shields River Br.
CLYDE PARK
Sec. 33 T.2N. R9E. M.P.M.
PARK CO. MONT.
Office of Asst. Engr. Livingston, Mont. Aug. 28, 1902
Scale 1:100
Checked by R. of W. Dept. Dec. 31, 1910.
Corporate limits hereon shown furnished by Clerk and Recorder of Park County, Mont., February 8, 1913, to the Commissioner Sanders Town of Clyde Park incorporated in March 1903.
SHIELDS
RIVER
Block A
Block B
Block C
Block D
McCALL
ST
FIFTH
AVE
LATHROP
MAIN
FIFTH
Gravity Pipe Line
Cottonwood Creek
Clyde Park Mont.
Sec. 33 T.2N. R6E.
Sec. 28 T.2N. R6E.