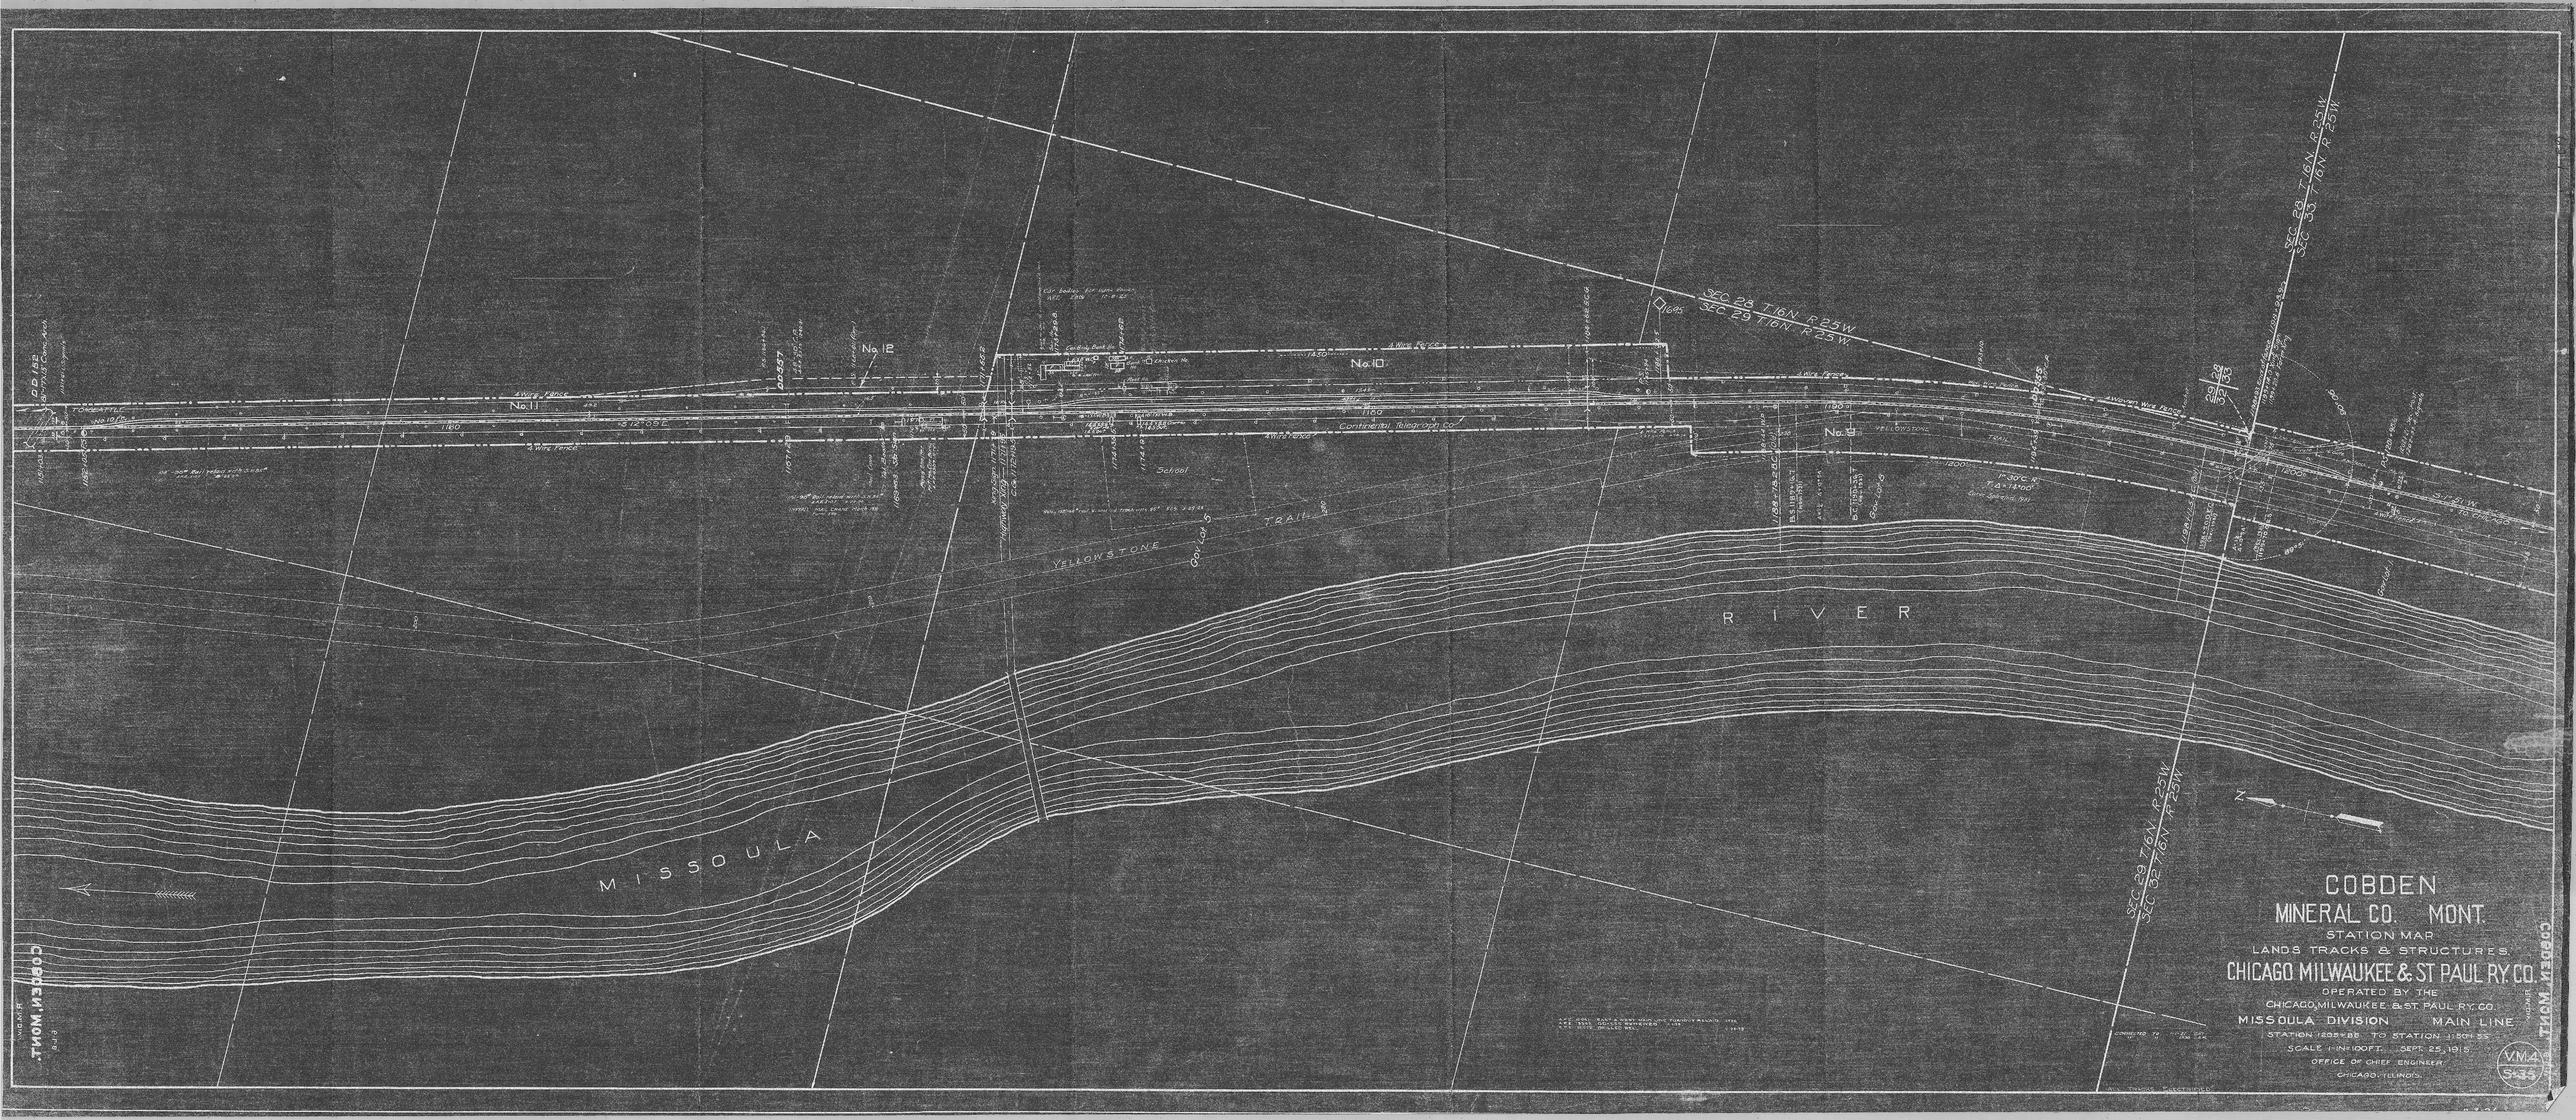
COBDEN
MINERAL CO. MONT.
STATION MAP
LANDS TRACKS & STRUCTURES.
CHICAGO MILWAUKEE & ST PAUL RY. CO.
OPERATED BY THE
CHICAGO, MILWAUKEE & ST. PAUL RY. CO.
MISSOULA DIVISION MAIN LINE
STATION 1205+88 TO STATION 1150+55
SCALE 1-IN=100FT. SEPT. 25, 1915
OFFICE OF CHIEF ENGINEER
CHICAGO, ILLINOIS.
V.M.4
S+35
MISSOULA
RIVER
YELLOWSTONE
TRAIL
No. 9
No. 10
No. 11
No. 12
SEC. 28 T.16N. R.25W.
SEC. 29 T.16N. R.25W.
SEC. 28 T.16N. R.25W.
SEC. 33 T.16N. R.25W.
SEC. 29 T.16N. R.25W.
SEC. 32 T.16N. R.25W.
Continental Telegraph Co.
School
COBDEN MONT.