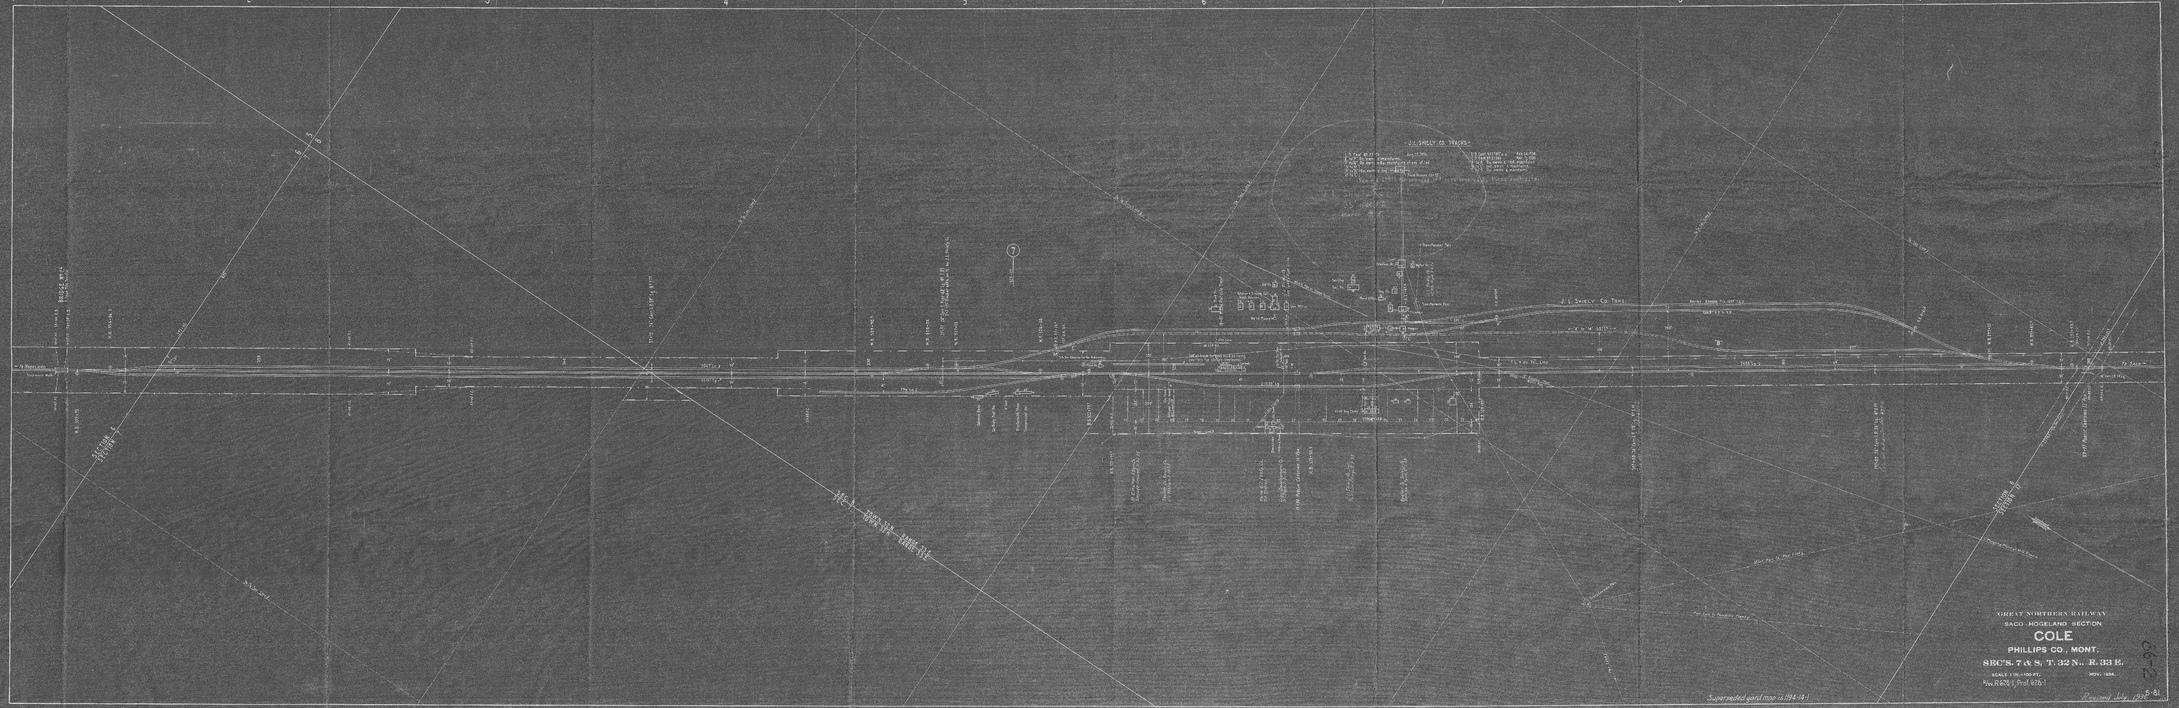
GREAT NORTHERN RAILWAY
SACO - HOGELAND SECTION
COLE
PHILLIPS CO., MONT.
SEC'S. 7 & 8, T. 32 N., R. 33 E.
SCALE 1 IN. = 100 FT.
NOV. 1914.
Wm. R. ROSS, Prof. Eng.
J. E. SHELLY CO. TRACKS
J. E. SHELLY CO. TRACK
Superseded yard map is (194-14-1)
Received July 1920
5-81
2-89

18-2