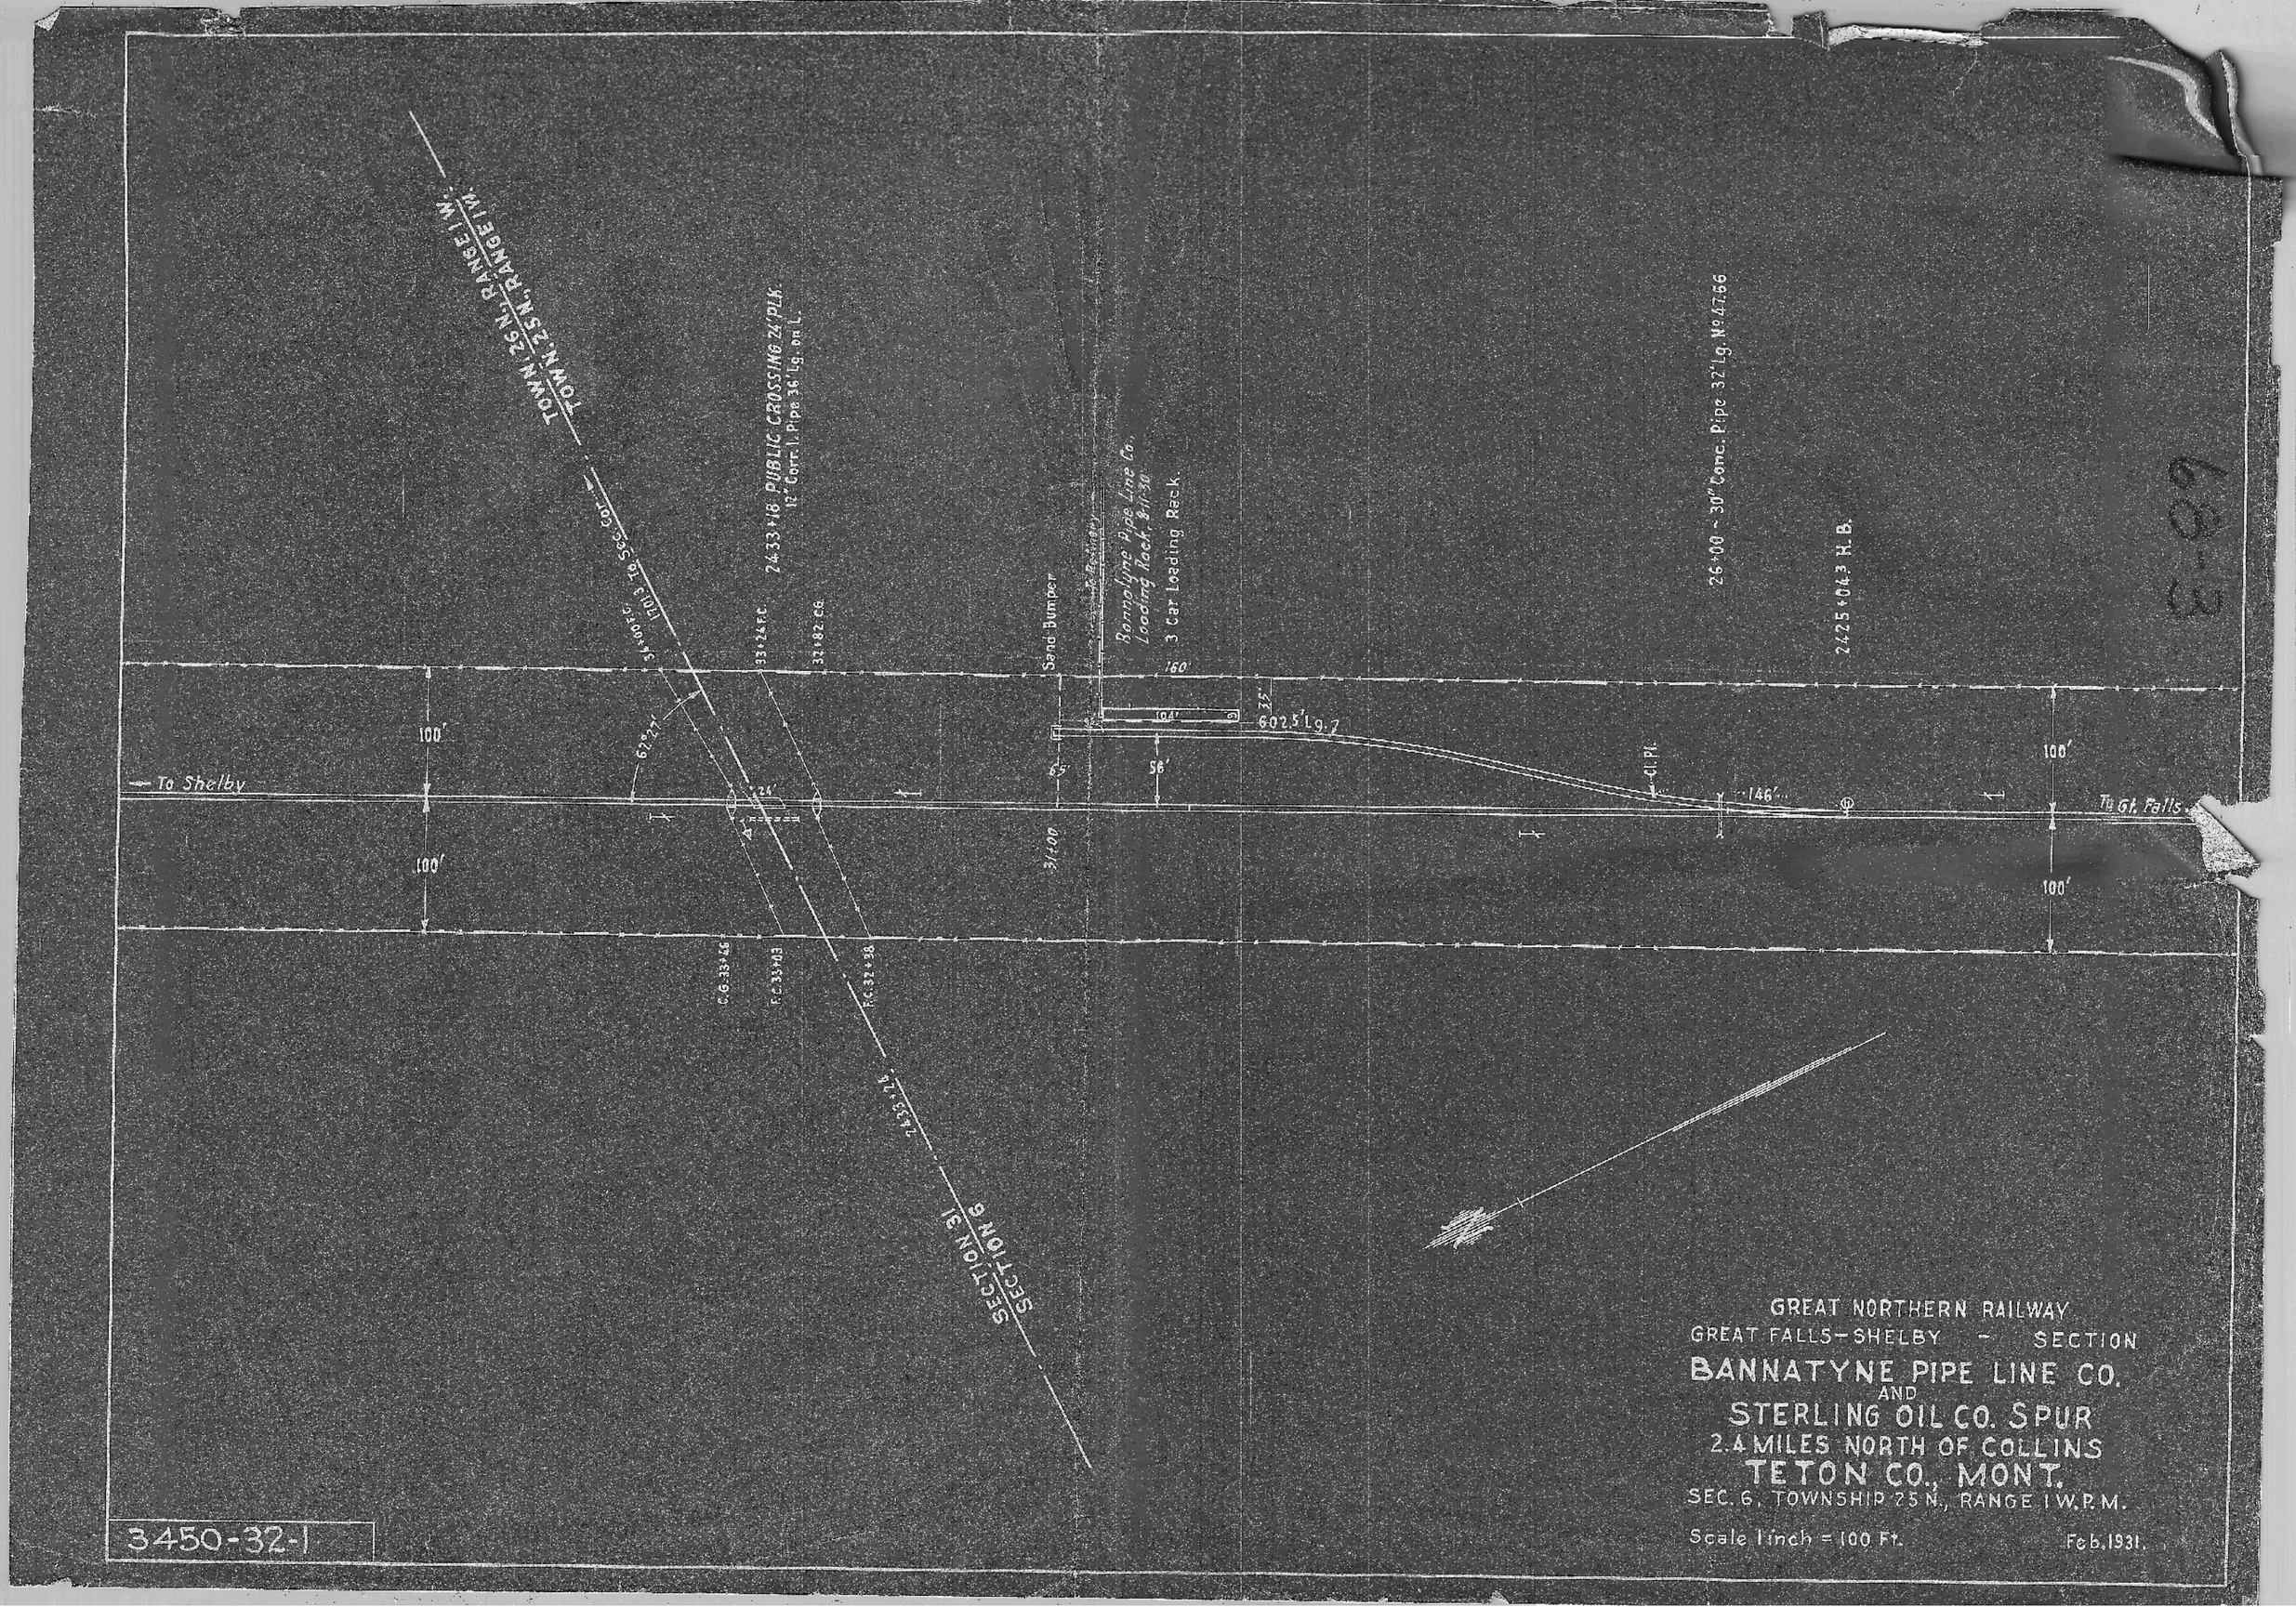
TOWN. 26 N., RANGE 1 W.
TOWN. 25 N., RANGE 1 W.
2433+18 PUBLIC CROSSING 24' PLK.
12" Corr. I. Pipe 36' Lg. on L.
Sand Bumper
Bannatyne Pipe Line Co.
Loading Rack, 8-11-30
3 Car Loading Rack.
26+00 - 30" Conc. Pipe 32' Lg. No 47.66
2425+04.3 H.B.
To Shelby
To Gt. Falls
100'
160'
56'
65'
31+00
146'
SECTION 31
SECTION 6
GREAT NORTHERN RAILWAY
GREAT FALLS-SHELBY - SECTION
BANNATYNE PIPE LINE CO.
AND
STERLING OIL CO. SPUR
2.4 MILES NORTH OF COLLINS
TETON CO., MONT.
SEC. 6, TOWNSHIP 25 N., RANGE 1 W.P.M.
Scale 1 inch = 100 Ft.
Feb. 1931.
3450-32-1