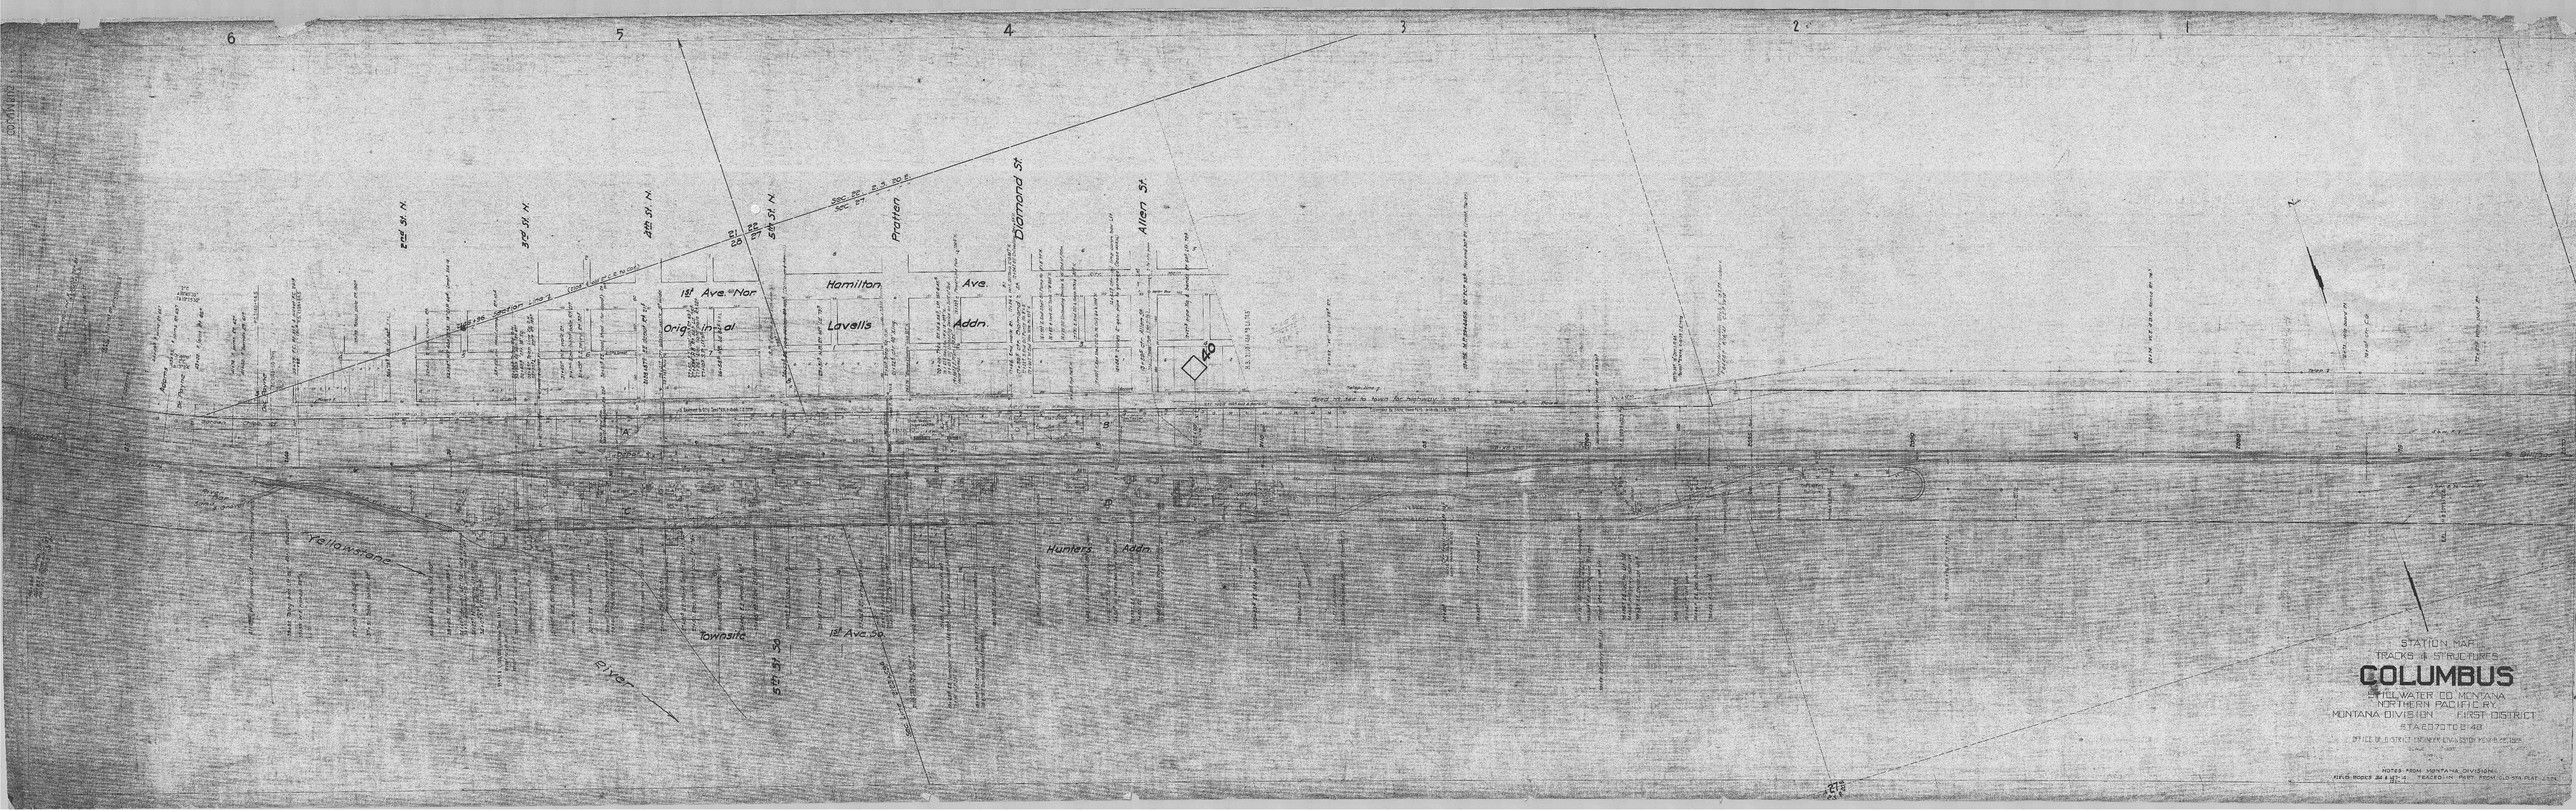

6
5
4
3
2
1
2nd St. N.
3rd St. N.
4th St. N.
5th St. N.
Pratten
Diamond St.
Allen St.
1st Ave. Nor
Hamilton
Ave.
Original
Lavell's
Addn.
40
Yellowstone
River
Townsite
1st Ave. So.
5th St. So.
Hunters
Addn.
STATION MAP
TRACKS & STRUCTURES
COLUMBUS
STILLWATER CO. MONTANA
NORTHERN PACIFIC RY.
MONTANA DIVISION FIRST DISTRICT
STA 25 TO 2+40
OFFICE OF DISTRICT ENGINEER DIVISION OF PROPERTIES
NOTES FROM MONTANA DIVISION:
FIELD BOOKS 26 & 27-4 TRACED IN PART FROM OLD STA PLAT