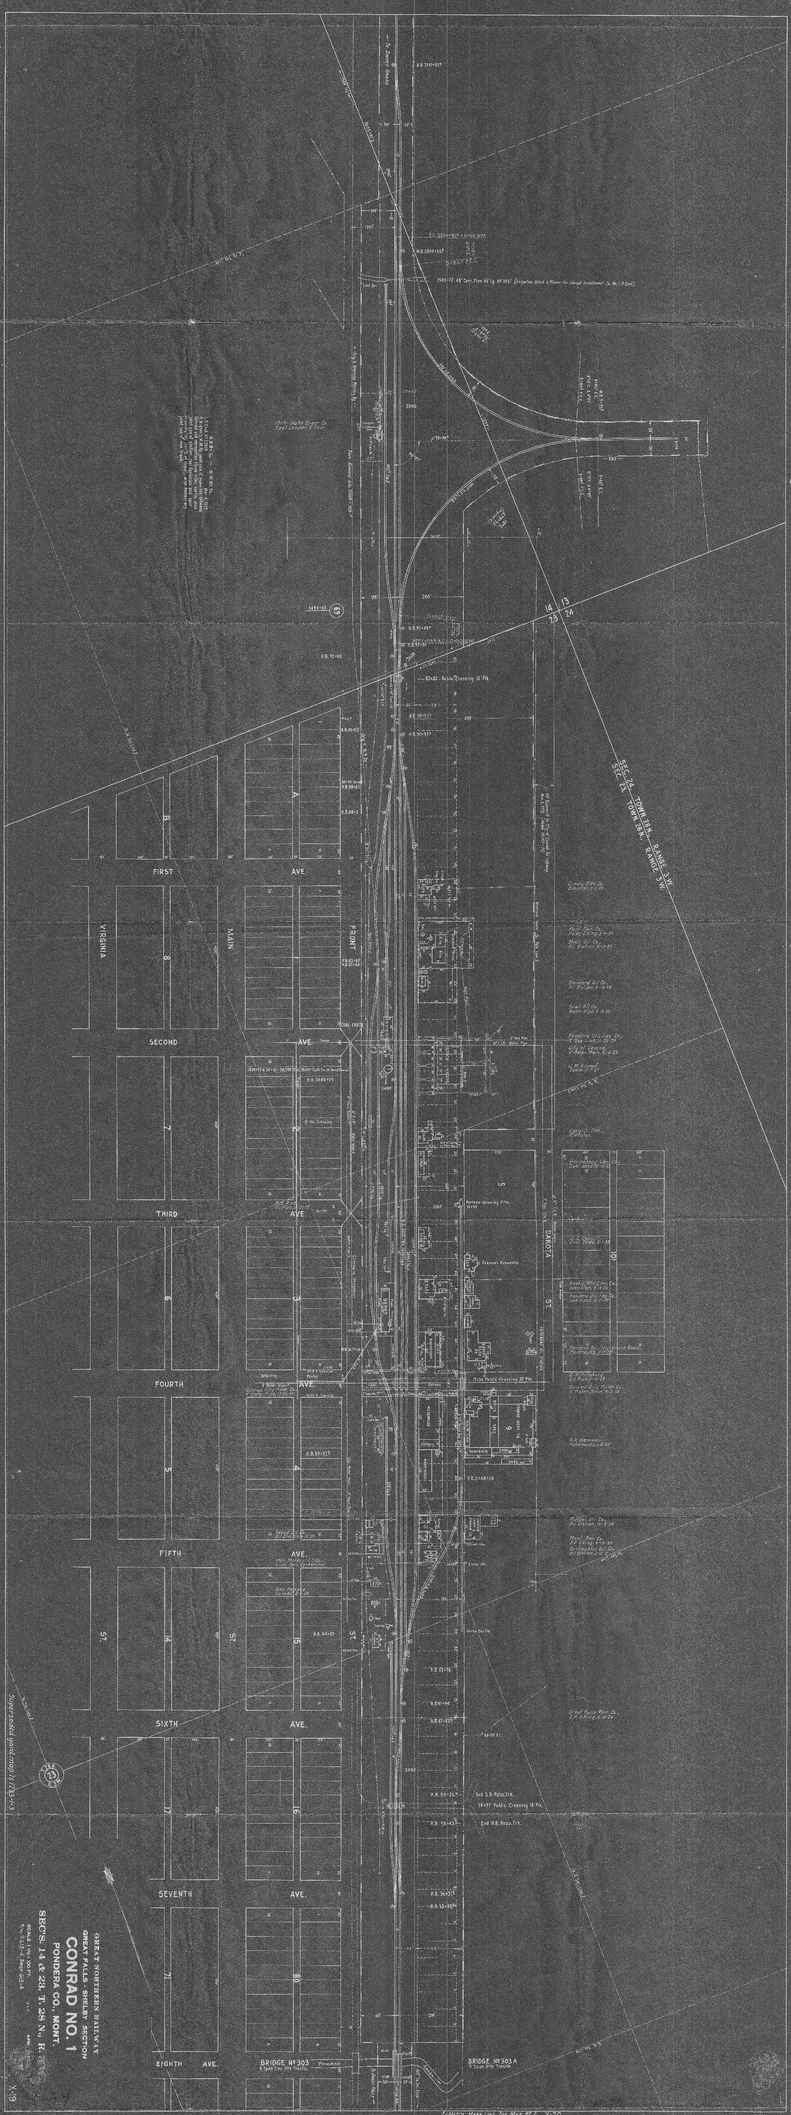
GREAT NORTHERN RAILWAY
GREAT FALLS - SHELBY SECTION
CONRAD NO. 1
PONDERA CO., MONT.
SEC'S. 14 & 23, T. 28 N., R.
FIRST AVE.
SECOND AVE.
THIRD AVE.
FOURTH AVE.
FIFTH AVE.
SIXTH AVE.
SEVENTH AVE.
EIGHTH AVE.
VIRGINIA
MAIN
FRONT
DAKOTA
BRIDGE No 303
BRIDGE No 303 A
SEC. 24 TOWN 28 N. RANGE 3 W.
SEC. 23 TOWN 28 N. RANGE 3 W.
X-19