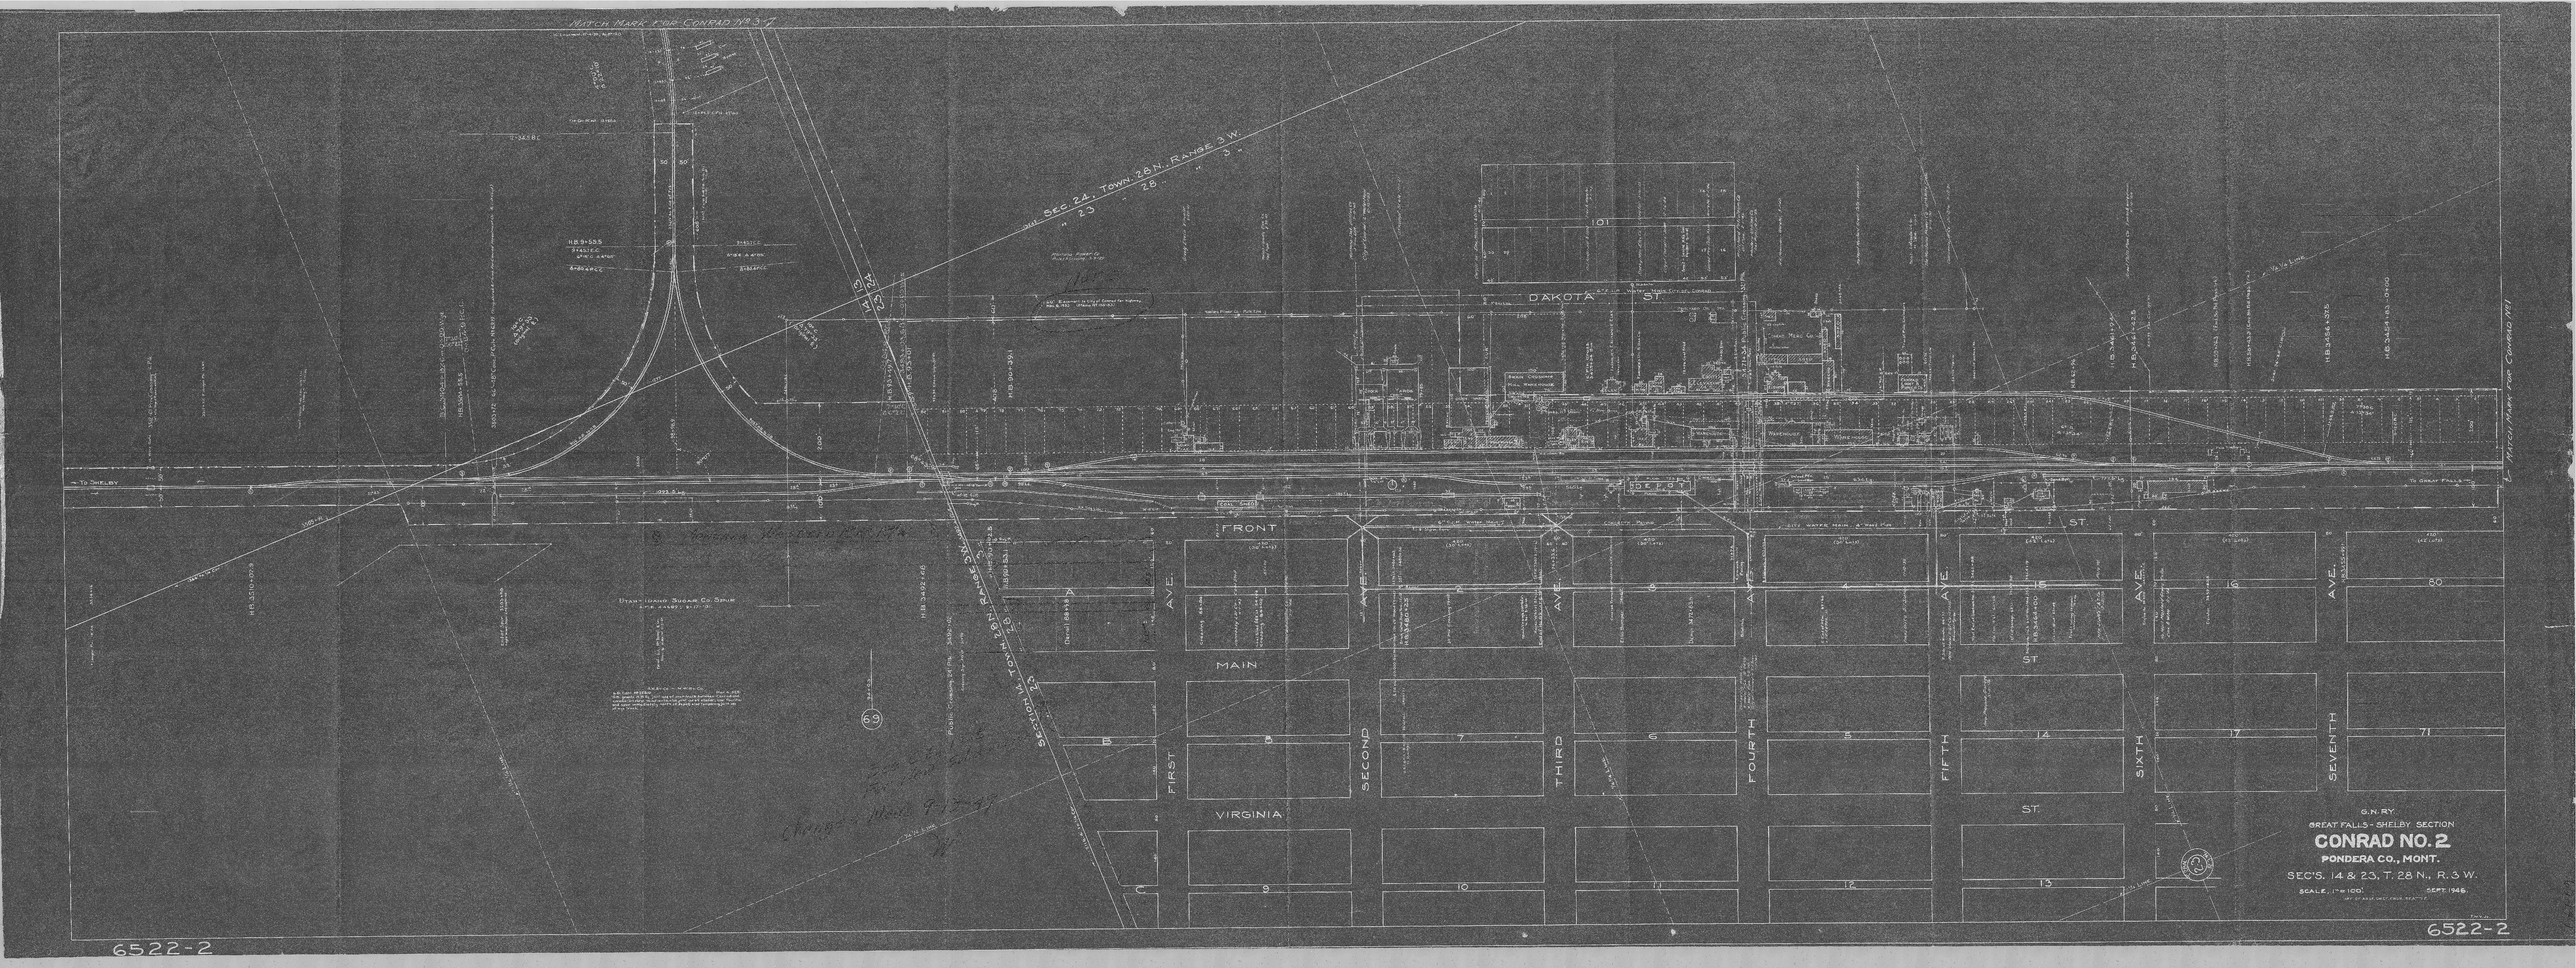

MATCH MARK FOR CONRAD No. 3
SEC. 24, TOWN 28 N., RANGE 3 W.
DAKOTA ST.
FRONT ST.
MAIN ST.
VIRGINIA ST.
FIRST AVE.
SECOND AVE.
THIRD AVE.
FOURTH AVE.
FIFTH AVE.
SIXTH AVE.
SEVENTH AVE.
TO SHELBY
TO GREAT FALLS
MATCH MARK FOR CONRAD No. 1
G.N.RY.
GREAT FALLS - SHELBY SECTION
CONRAD NO. 2
PONDERA CO., MONT.
SEC'S. 14 & 23, T. 28 N., R. 3 W.
SCALE, 1" = 100'.
SEPT. 1946.
6522-2
6522-2