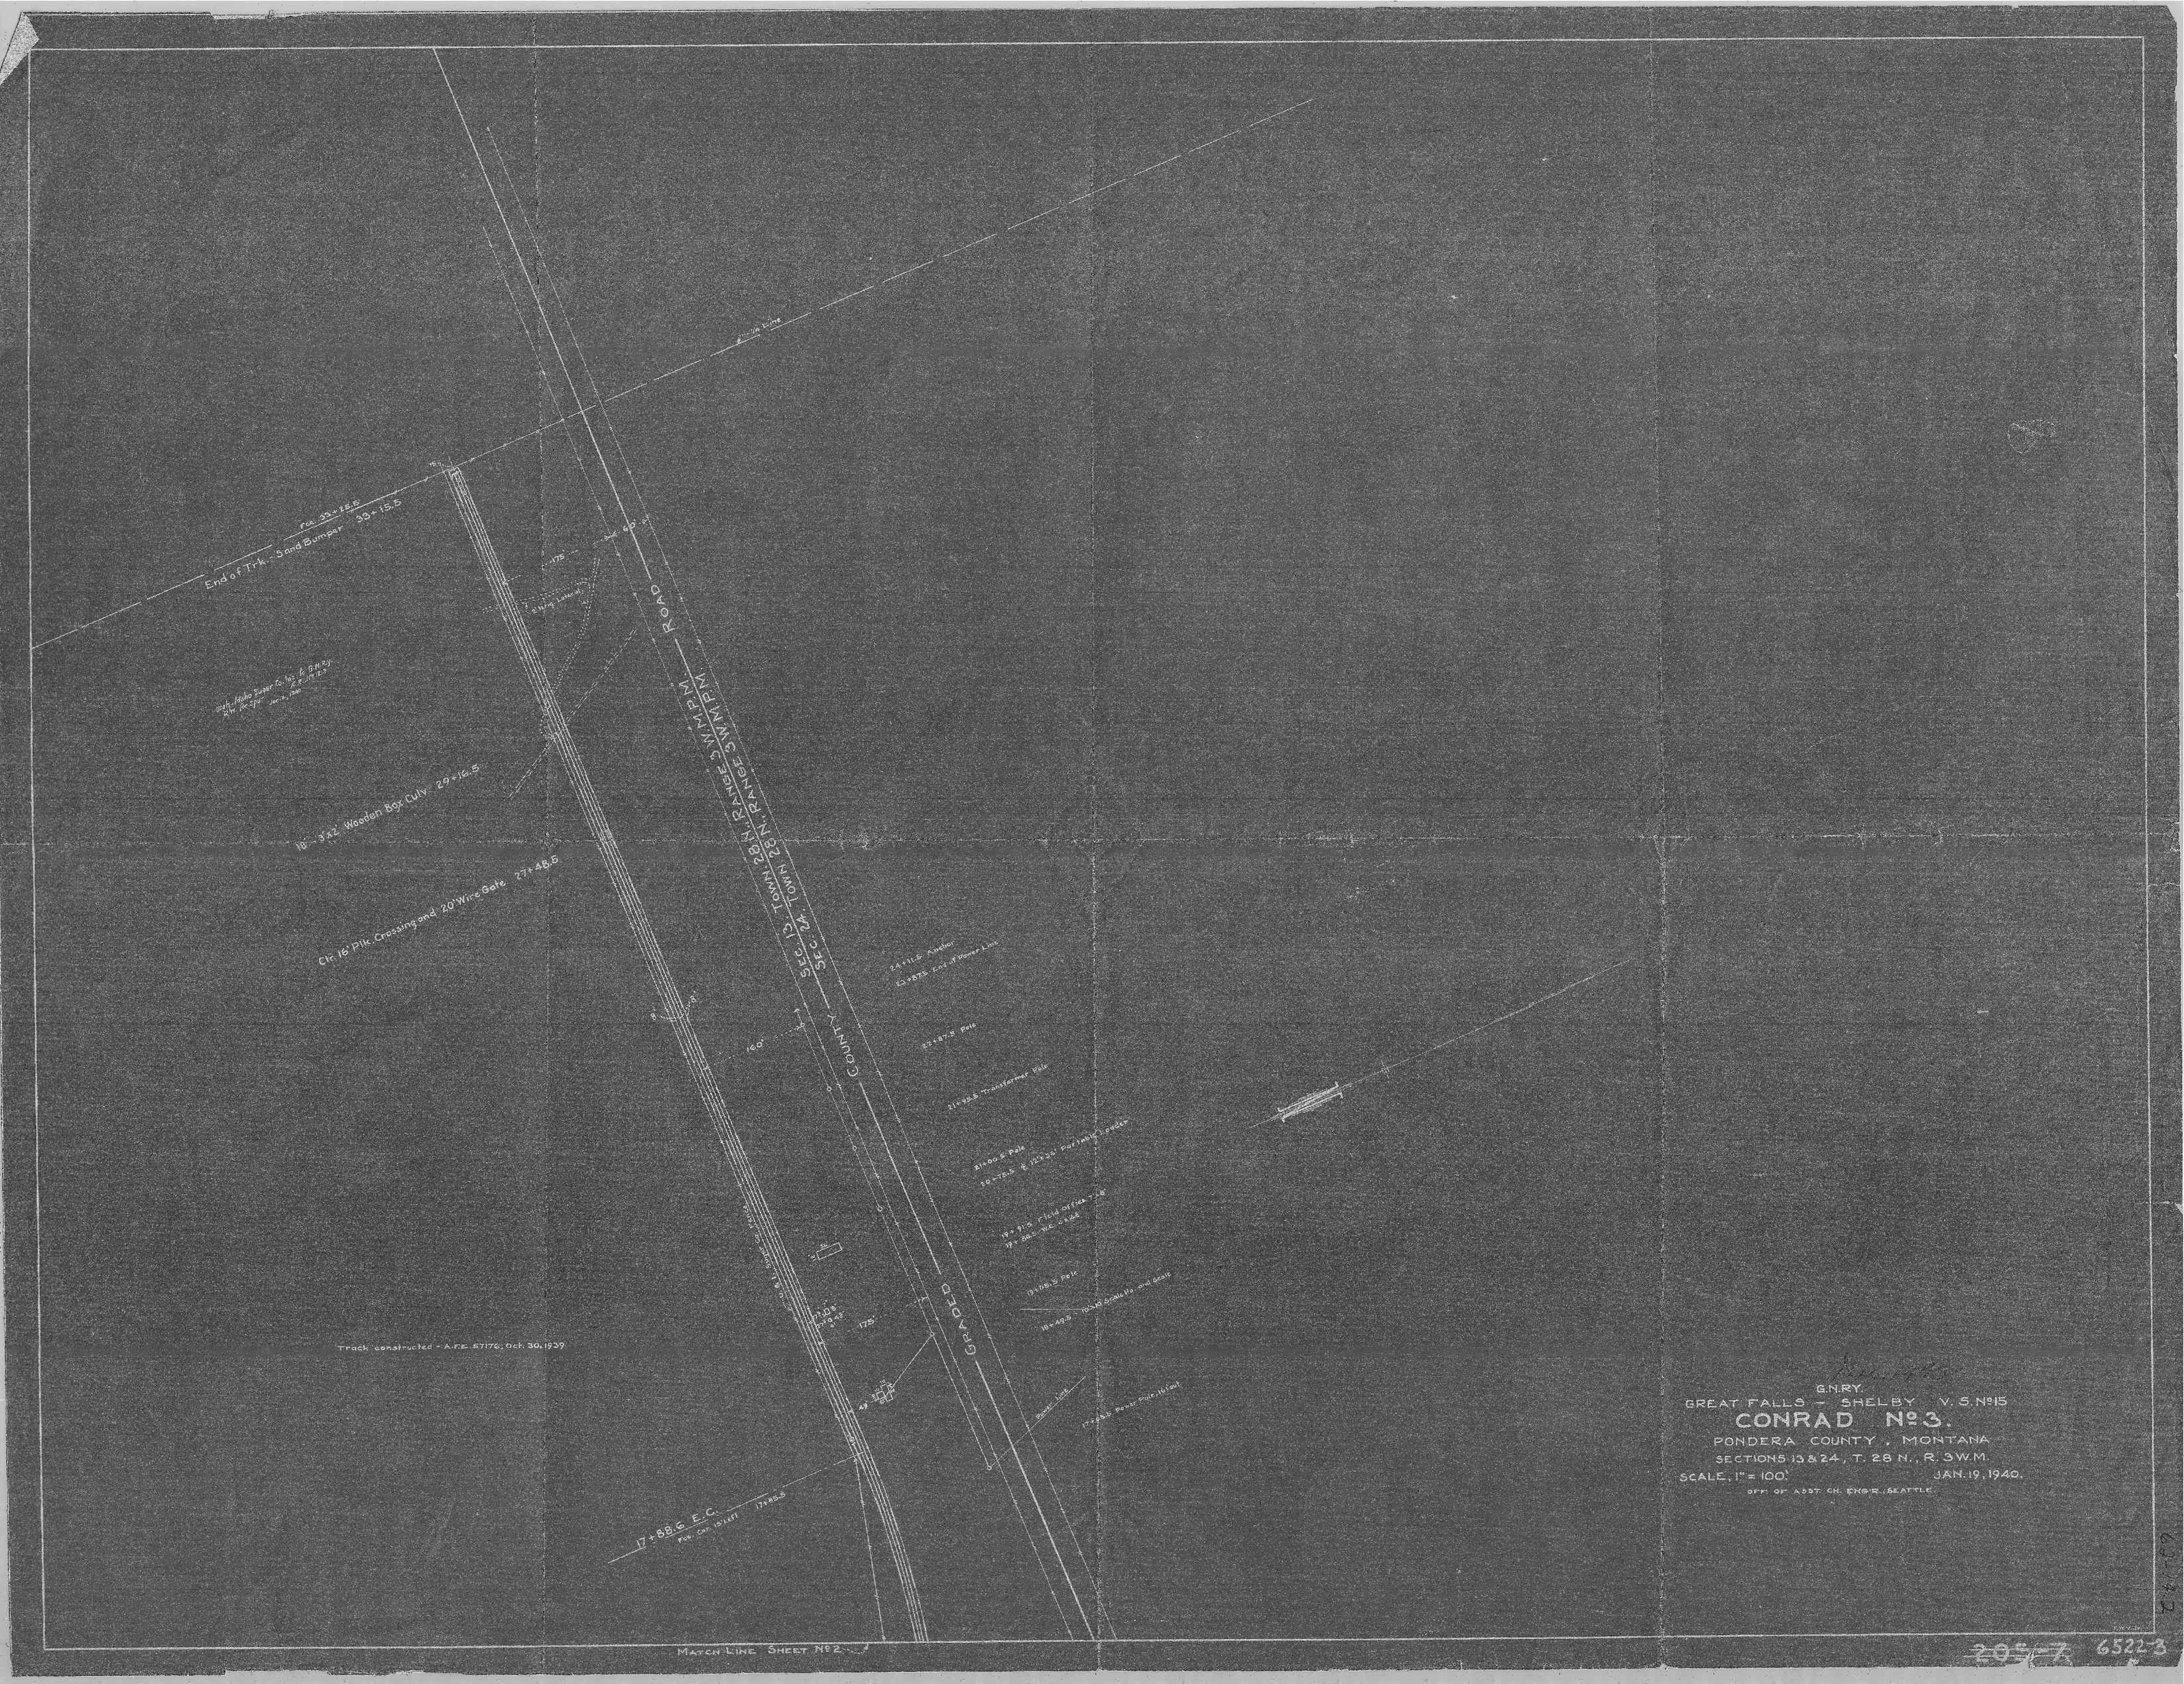
End of Trk. - Sand Bumper 33+15.5
18"-3'x2' Wooden Box Culv. 29+16.5
Ctr. 16' Plk. Crossing and 20' Wire Gate 27+48.5
Track constructed - A.F.E. 57176, Oct. 30, 1939
17+88.6 E.C.
GRADED COUNTY ROAD
SEC. 13 TOWN 28 N. RANGE 3 W.M.P.M.
SEC. 24 TOWN 28 N. RANGE 3 W.M.P.M.
MATCH LINE SHEET No 2
G.N.RY.
GREAT FALLS - SHELBY V. S. No 15
CONRAD No 3.
PONDERA COUNTY, MONTANA
SECTIONS 13 & 24, T. 28 N., R. 3 W.M.
SCALE, 1" = 100'
JAN. 19, 1940.
OFF. OF ASST. CH. ENG'R., SEATTLE

6522-3