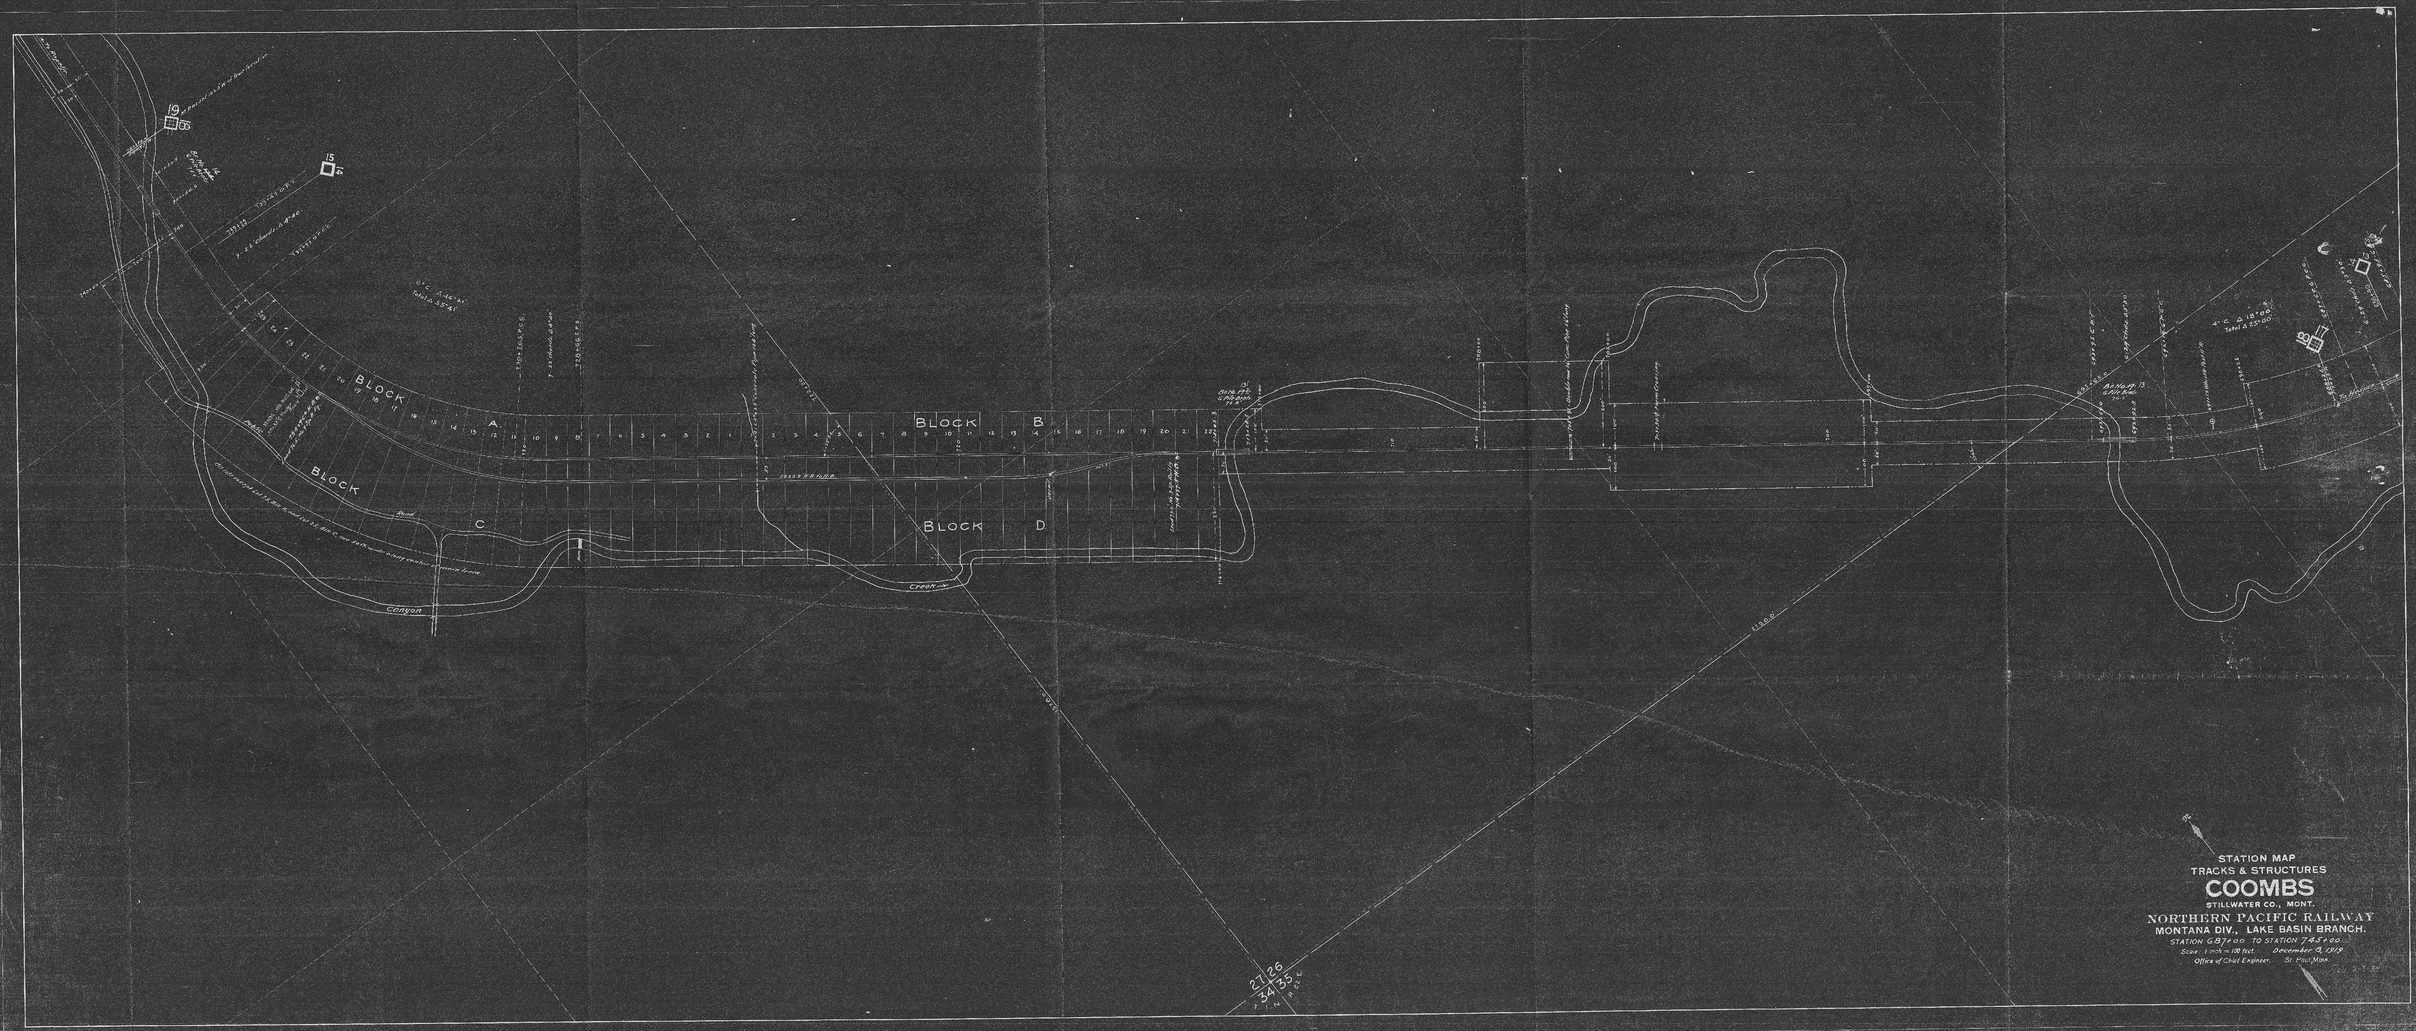
BLOCK A
BLOCK B
BLOCK C
BLOCK D
Canyon
Creek
STATION MAP
TRACKS & STRUCTURES
COOMBS
STILLWATER CO., MONT.
NORTHERN PACIFIC RAILWAY
MONTANA DIV., LAKE BASIN BRANCH.
STATION 687+00 TO STATION 745+00
Scale: 1 inch = 100 feet.
December 9, 1919
Office of Chief Engineer. St. Paul, Minn.