DAWES SPUR

MADISON CO.

MONT.

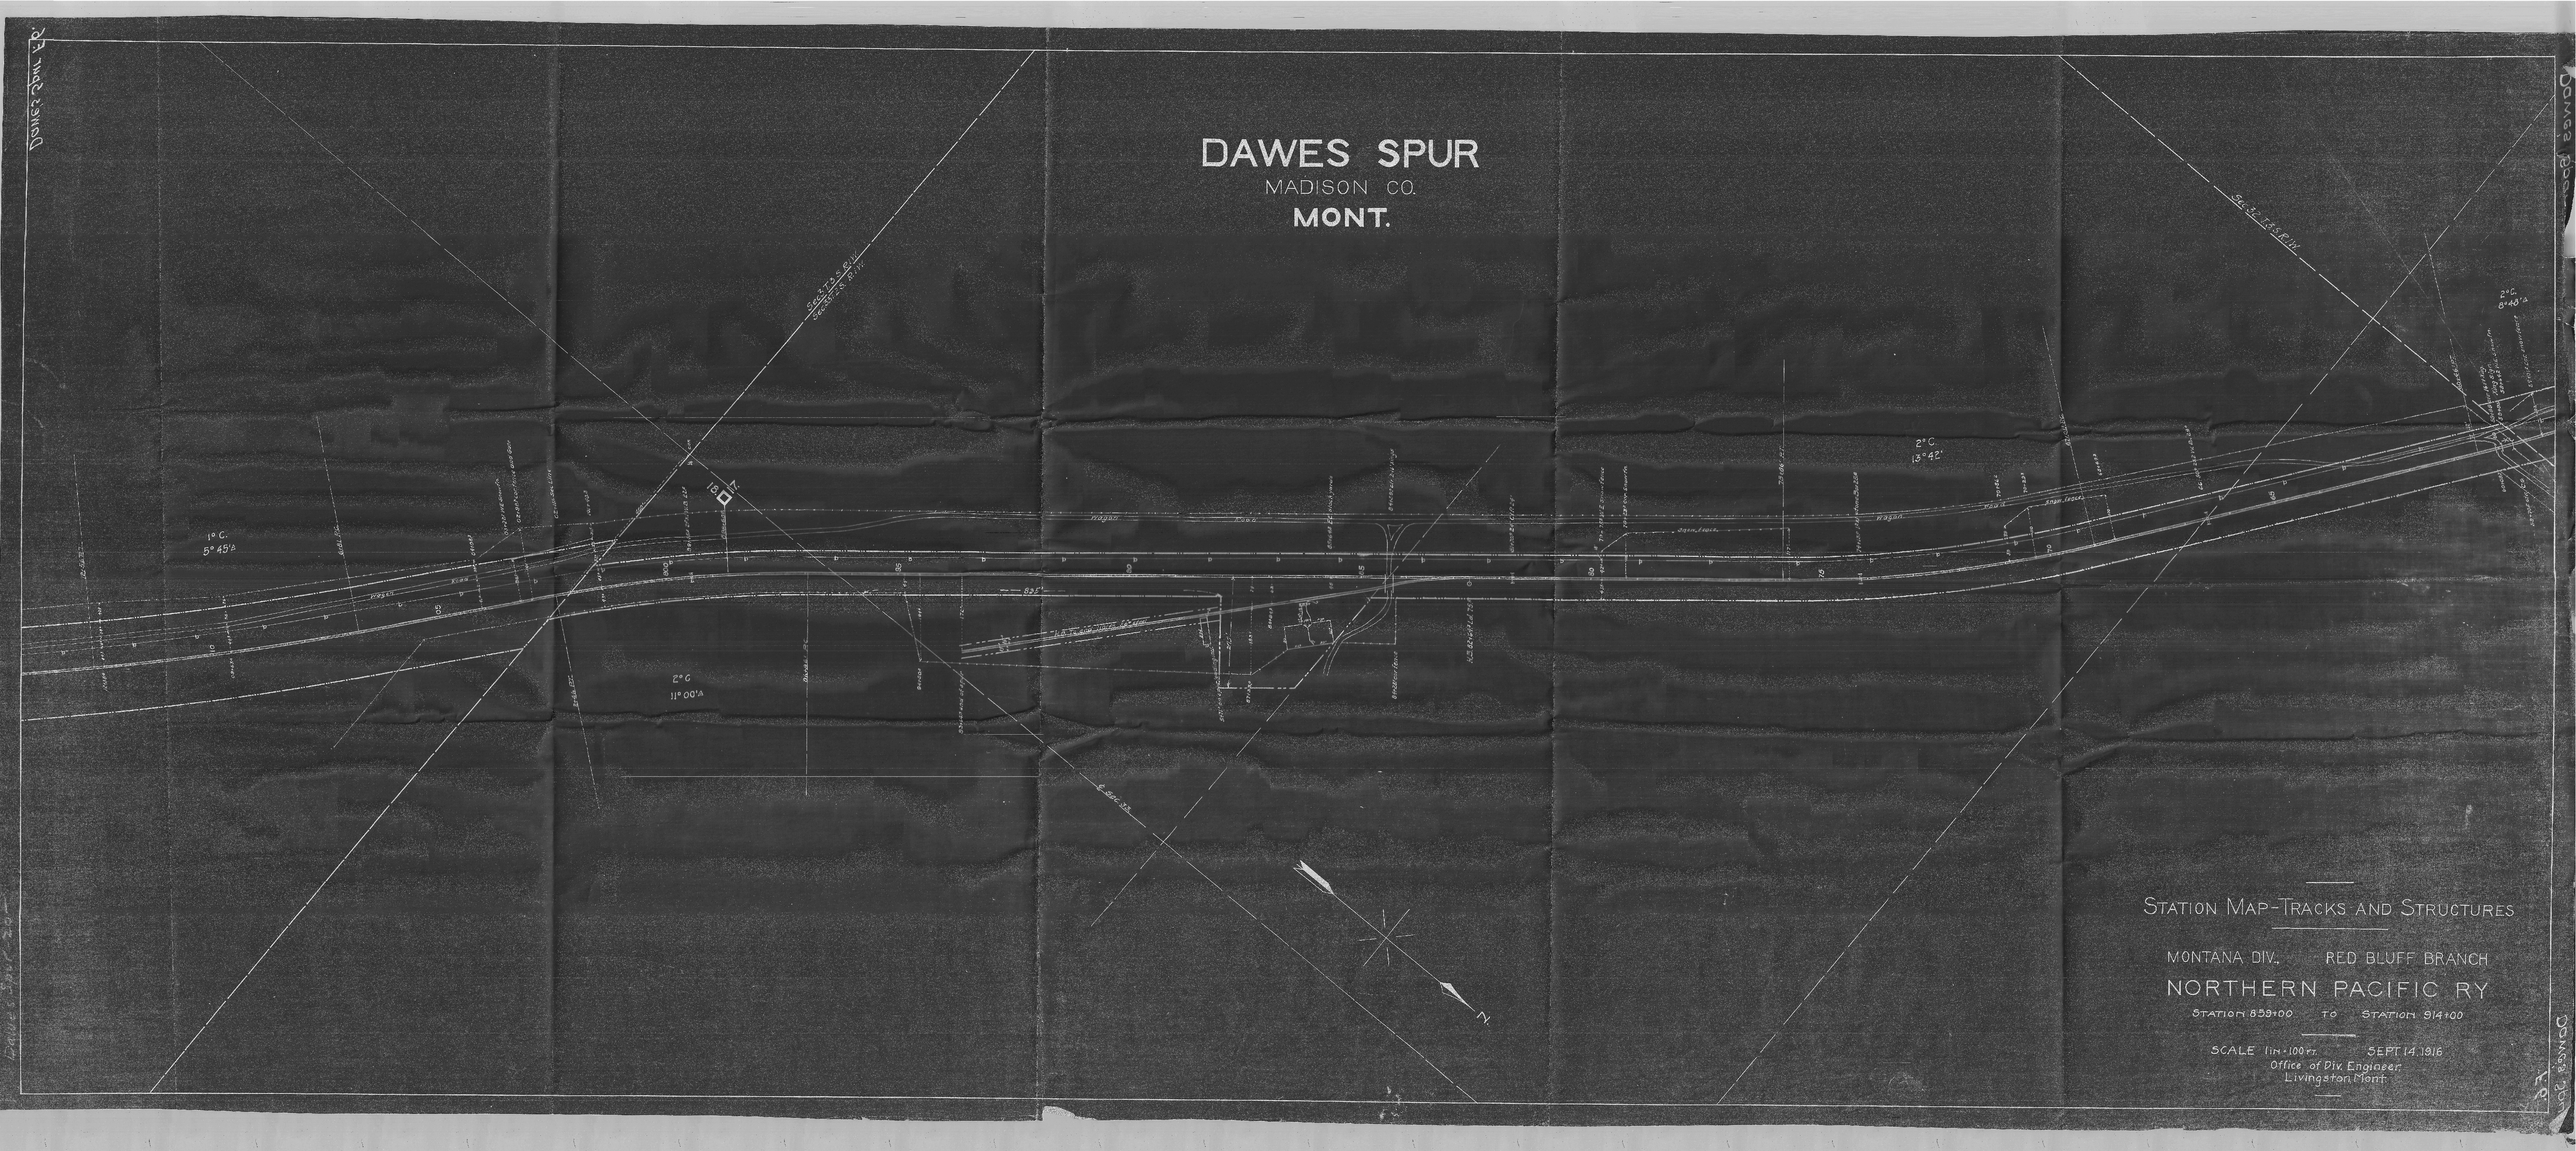

STATION MAP-TRACKS AND STRUCTURES

MONTANA DIV. RED BLUFF BRANCH

NORTHERN PACIFIC RY

STATION 859+00 TO STATION 914+00

SCALE 1in=100ft. SEPT 14 1916

Office of Div. Engineer
Livingston Mont.