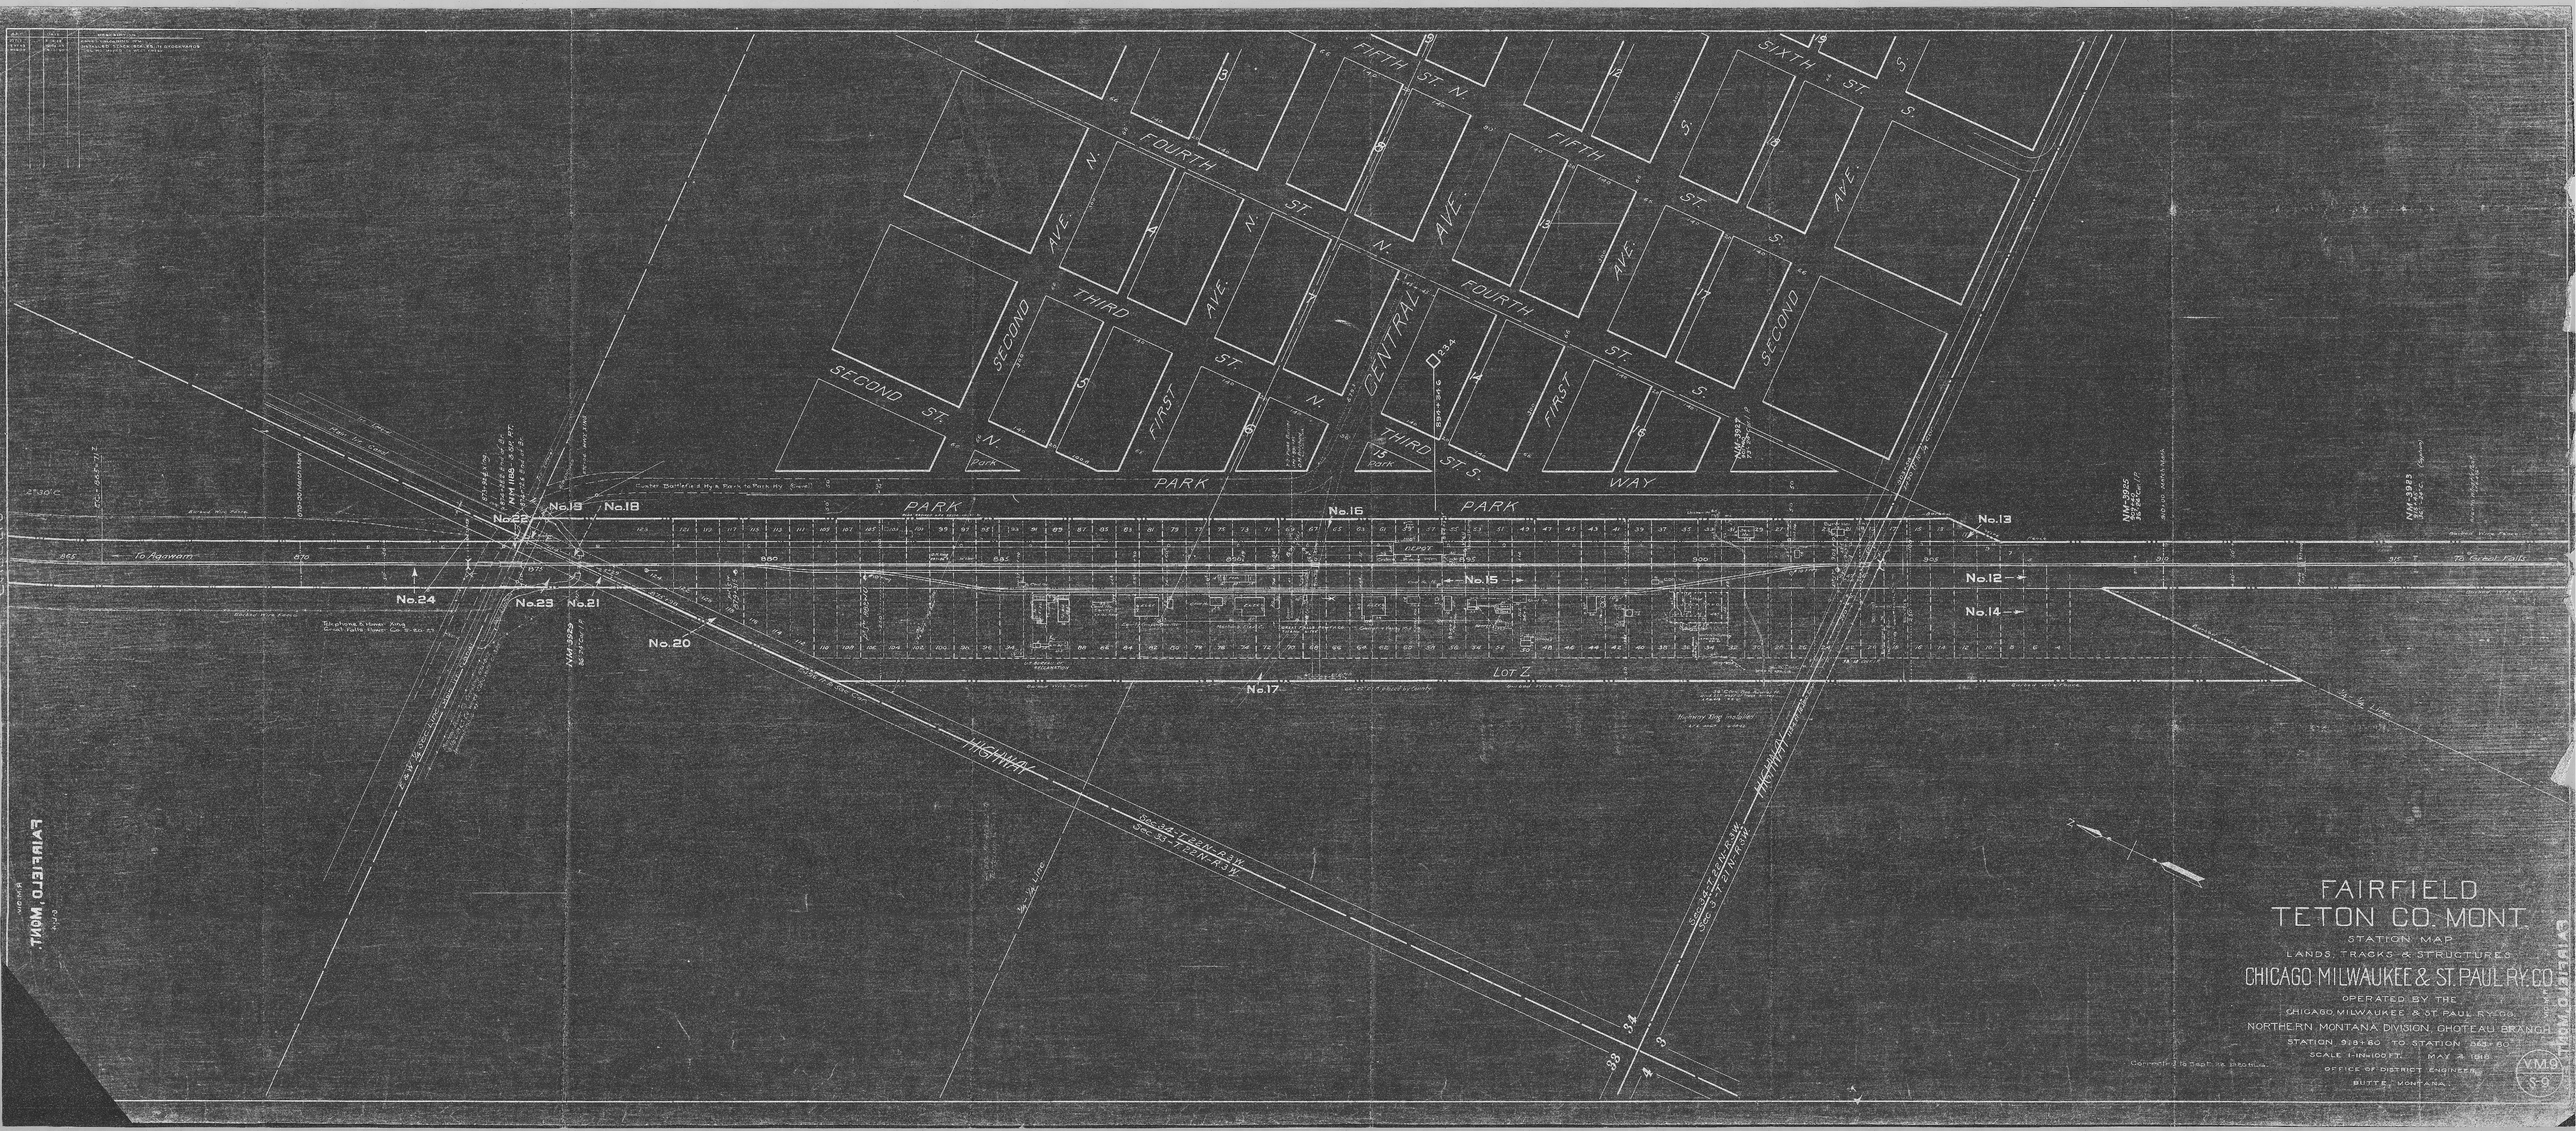
FAIRFIELD
TETON CO. MONT.
STATION MAP
LANDS, TRACKS & STRUCTURES
CHICAGO MILWAUKEE & ST. PAUL RY. CO.
OPERATED BY THE
CHICAGO MILWAUKEE & ST. PAUL RY. CO.
NORTHERN MONTANA DIVISION, CHOTEAU BRANCH
STATION 929+60 TO STATION 363+60
SCALE 1-IN=100 FT. MAY 4 1918
OFFICE OF DISTRICT ENGINEER
BUTTE, MONTANA
V.M.9
S-9
FIFTH ST. N.
SIXTH ST. S.
FOURTH ST. N.
FIFTH ST. S.
THIRD AVE. N.
FIRST AVE. N.
CENTRAL AVE.
FIRST AVE. S.
SECOND AVE. S.
SECOND ST. N.
THIRD ST. S.
PARK WAY
PARK
LOT Z
HIGHWAY
To Agawam
To Great Falls
No.12
No.13
No.14
No.15
No.16
No.17
No.18
No.19
No.20
No.21
No.22
No.23
No.24