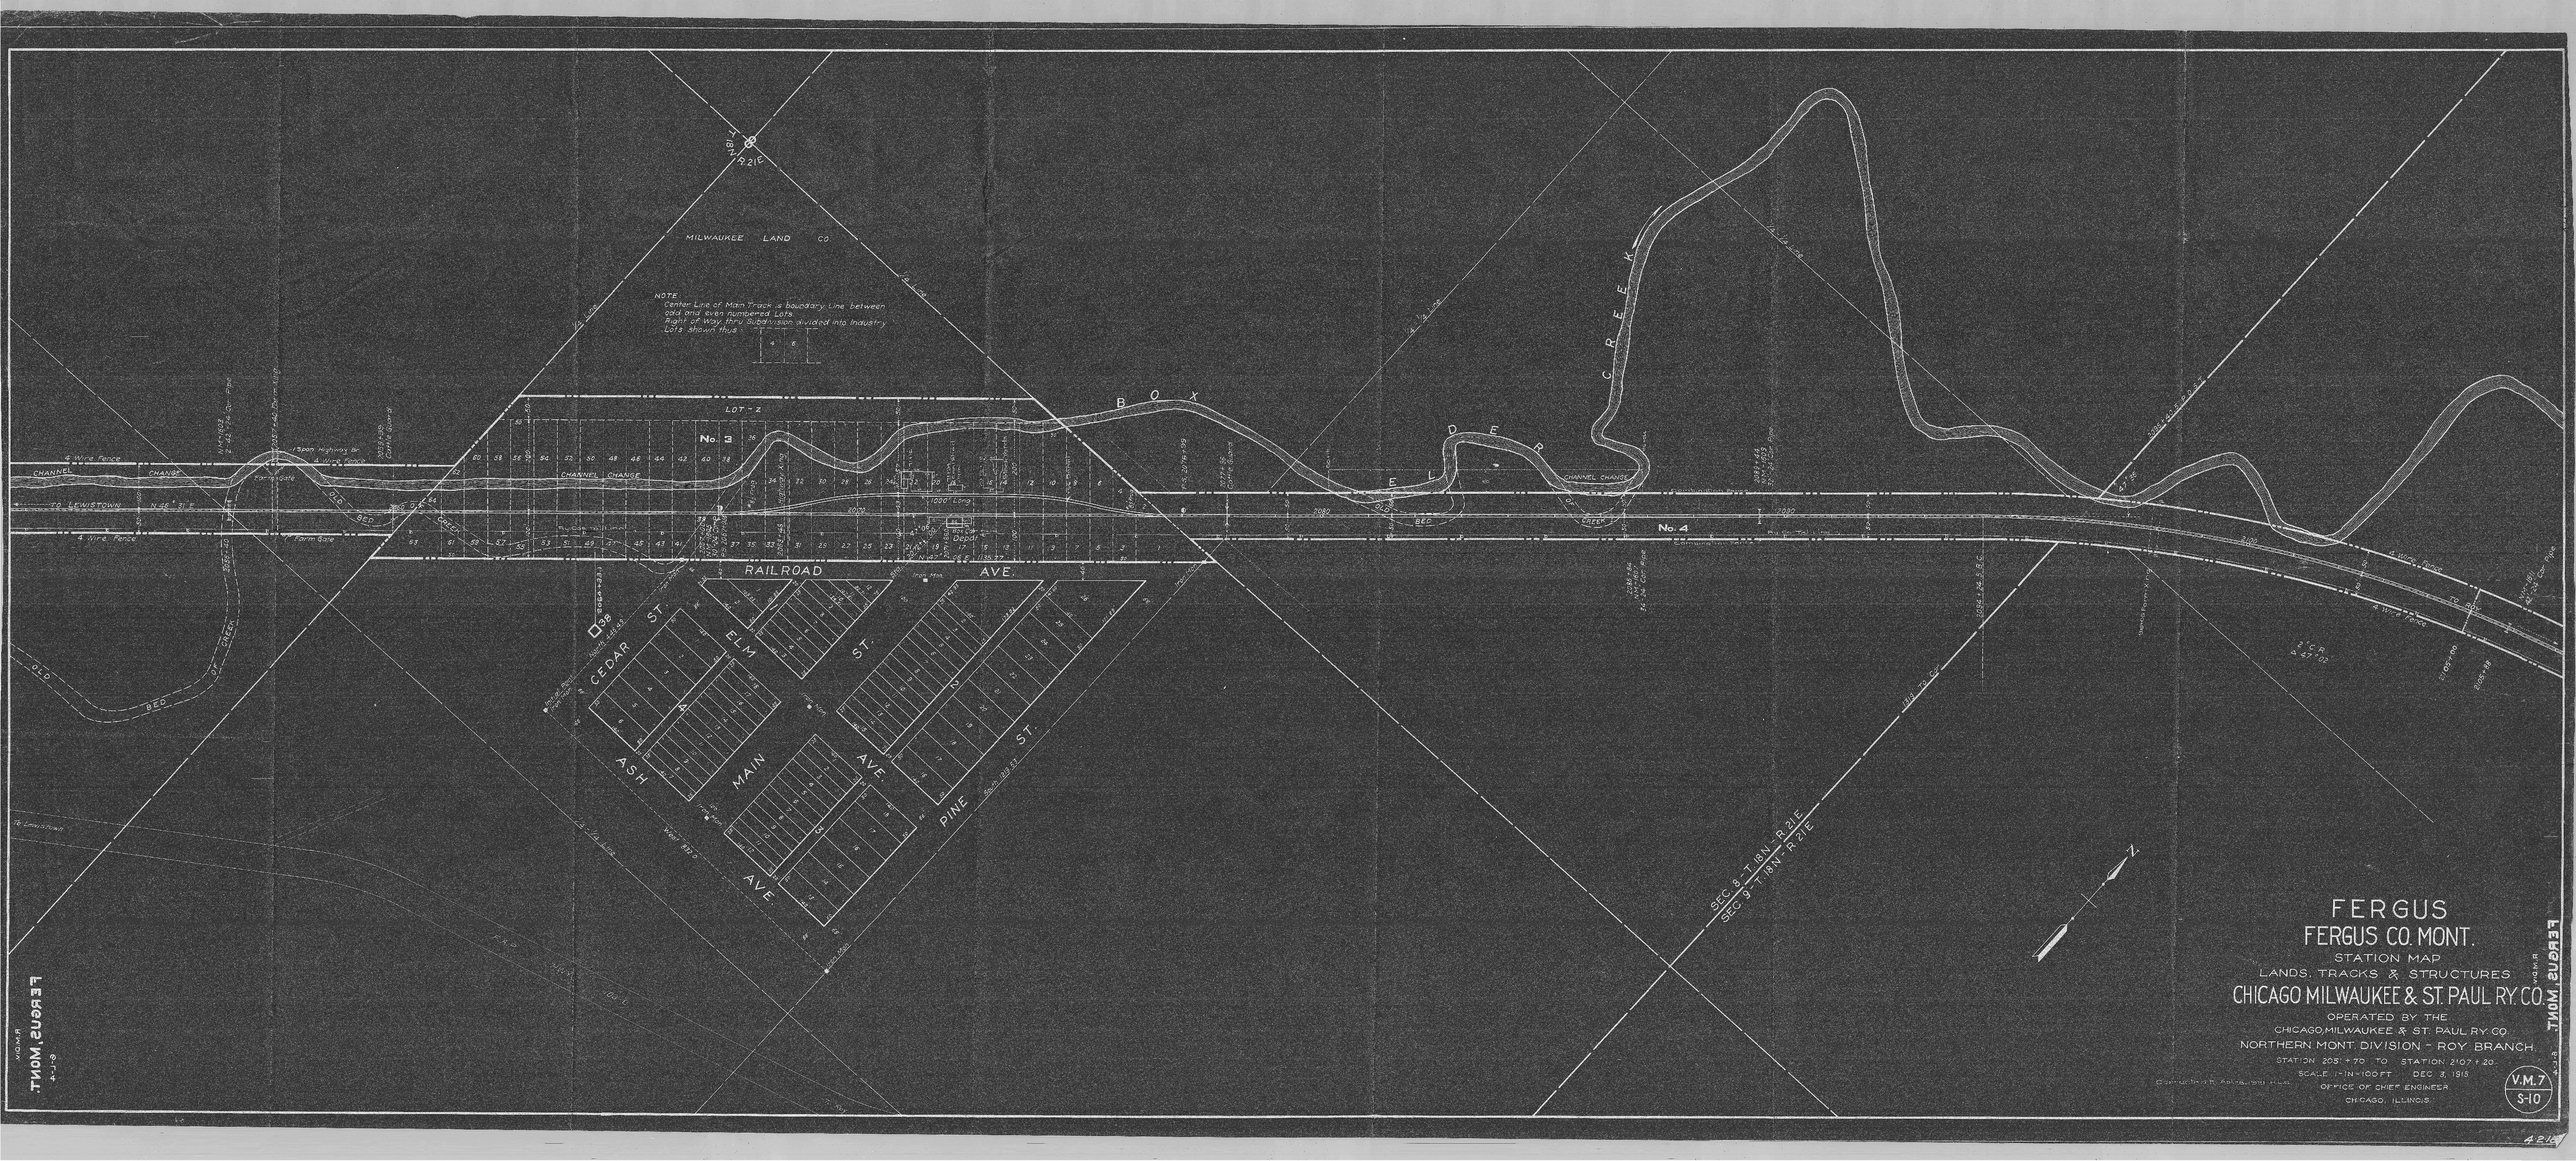
MILWAUKEE LAND CO.
NOTE
Center Line of Main Track is boundary Line between odd and even numbered Lots.
Right of Way forms Subdivision divided into Industry Lots shown thus:
LOT - 2
No. 3
No. 4
BOX ELDER CREEK
CHANNEL CHANGE
OLD BED
4 Wire Fence
Farm Gate
TO LEWISTOWN
RAILROAD AVE.
CEDAR ST.
ELM ST.
ASH AVE.
MAIN AVE.
PINE ST.
SEC. 8 - T. 18 N. - R. 21 E
SEC. 9 - T. 18 N. - R. 21 E
FERGUS
FERGUS CO. MONT.
STATION MAP
LANDS, TRACKS & STRUCTURES
CHICAGO MILWAUKEE & ST. PAUL RY. CO.
OPERATED BY THE
CHICAGO, MILWAUKEE & ST. PAUL RY. CO.
NORTHERN MONT. DIVISION - ROY BRANCH
STATION 2051 + 70 TO STATION 2107 + 20
SCALE 1" = 100 FT. DEC. 3, 1915
OFFICE OF CHIEF ENGINEER
CHICAGO, ILLINOIS
V.M.7
S-10