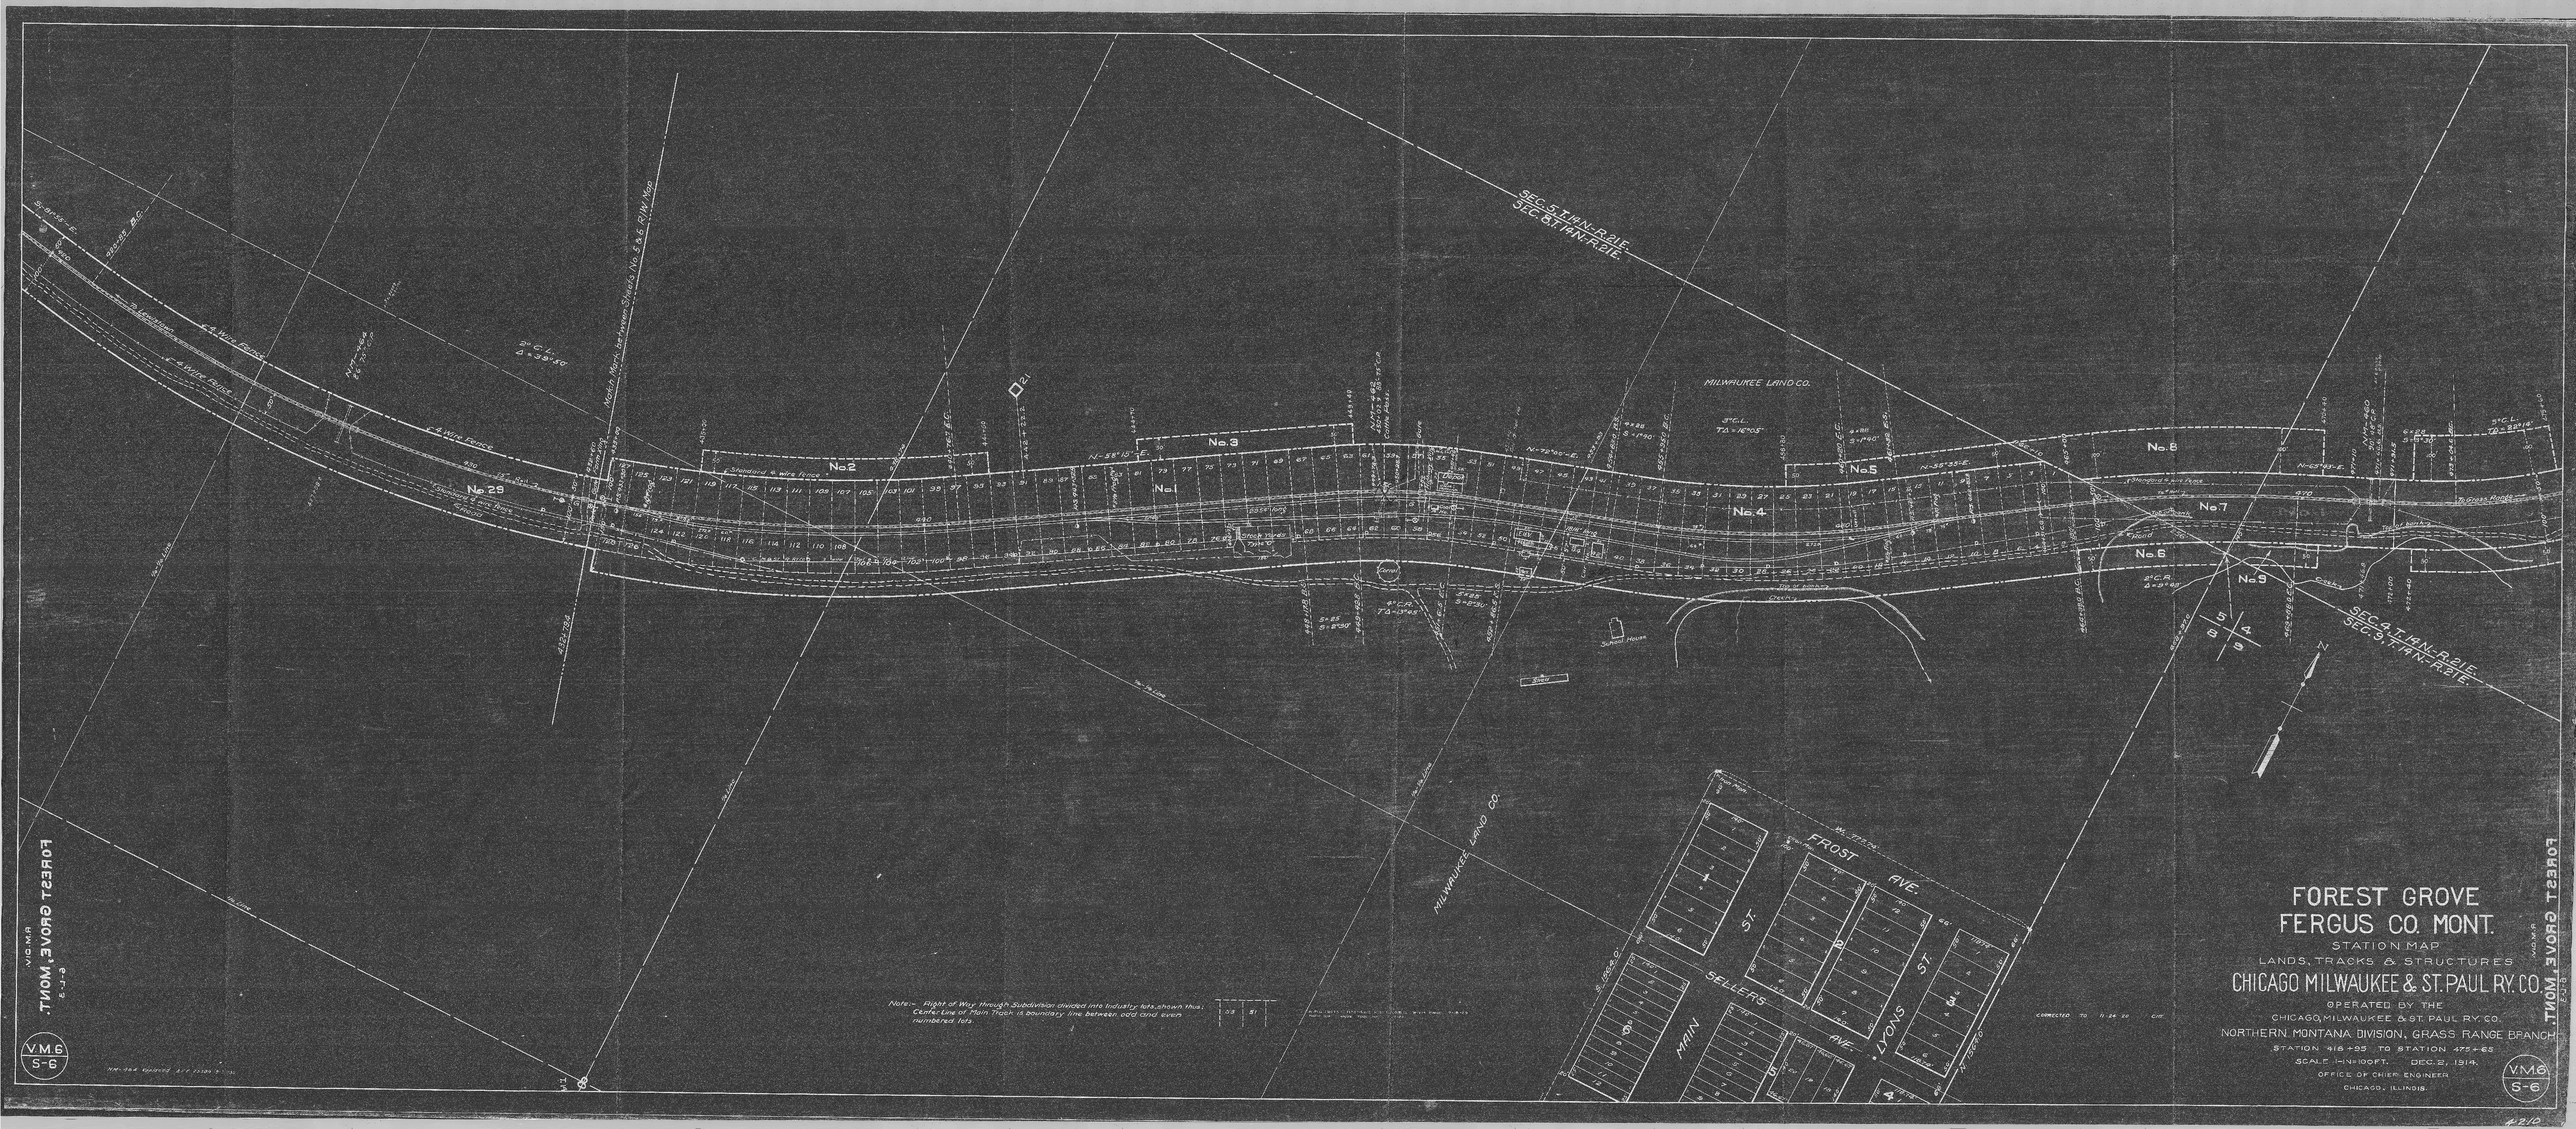
FOREST GROVE
FERGUS CO. MONT.
STATION MAP
LANDS, TRACKS & STRUCTURES
CHICAGO MILWAUKEE & ST. PAUL RY. CO.
OPERATED BY THE
CHICAGO, MILWAUKEE & ST. PAUL RY. CO.
NORTHERN MONTANA DIVISION, GRASS RANGE BRANCH
STATION 416+93 TO STATION 475+63
SCALE 1"=100 FT. DEC. 2, 1914.
OFFICE OF CHIEF ENGINEER
CHICAGO, ILLINOIS.
V.M.6
S-6
MILWAUKEE LAND CO.
SEC. 5, T.14N., R.21E.
SEC. 8, T.14N., R.21E.
SEC. 4, T.14N., R.21E.
SEC. 3, T.14N., R.21E.
No. 29
No. 2
No. 1
No. 3
No. 4
No. 5
No. 6
No. 7
No. 8
No. 9
MAIN ST.
SELLERS AVE.
FROST AVE.
LYONS ST.
Note:- Right of Way through Subdivision divided into Industry lots, shown thus; Center Line of Main Track is boundary line between odd and even numbered lots.