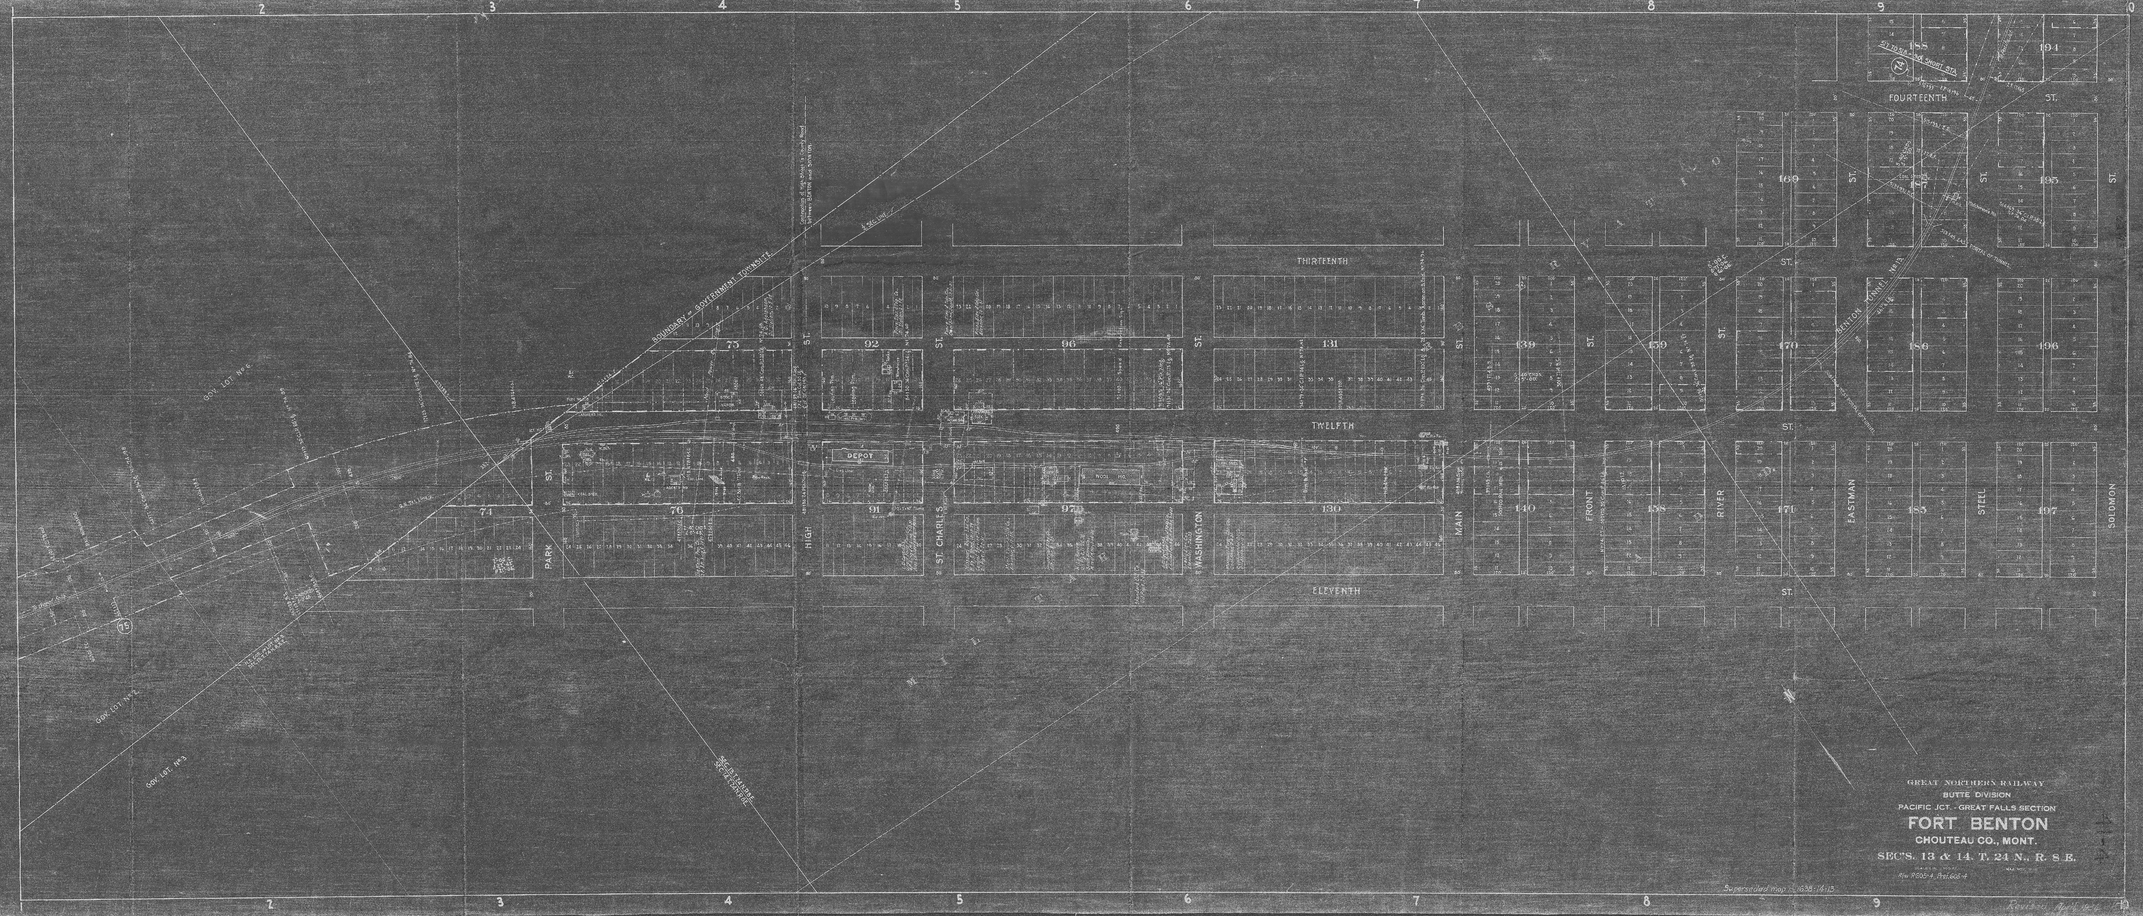
GREAT NORTHERN RAILWAY
BUTTE DIVISION
PACIFIC JCT. - GREAT FALLS SECTION
FORT BENTON
CHOUTEAU CO., MONT.
SEC'S. 13 & 14. T. 24 N., R. 8 E.
Superseded map 1938-16-13
Revised April 1924
THIRTEENTH
TWELFTH
ELEVENTH
FOURTEENTH
ST.
PARK
HIGH
ST. CHARLES
WASHINGTON
MAIN
FRONT
RIVER
EASTMAN
STEEL
SOLOMON
DEPOT
BOUNDARY - GOVERNMENT TOWNSITE
GOV. LOT No. 2
GOV. LOT No. 3
GOV. LOT No. 4
75
92
96
131
139
159
170
186
196
74
76
91
97
130
140
158
171
185
197
169
194
195
18-A