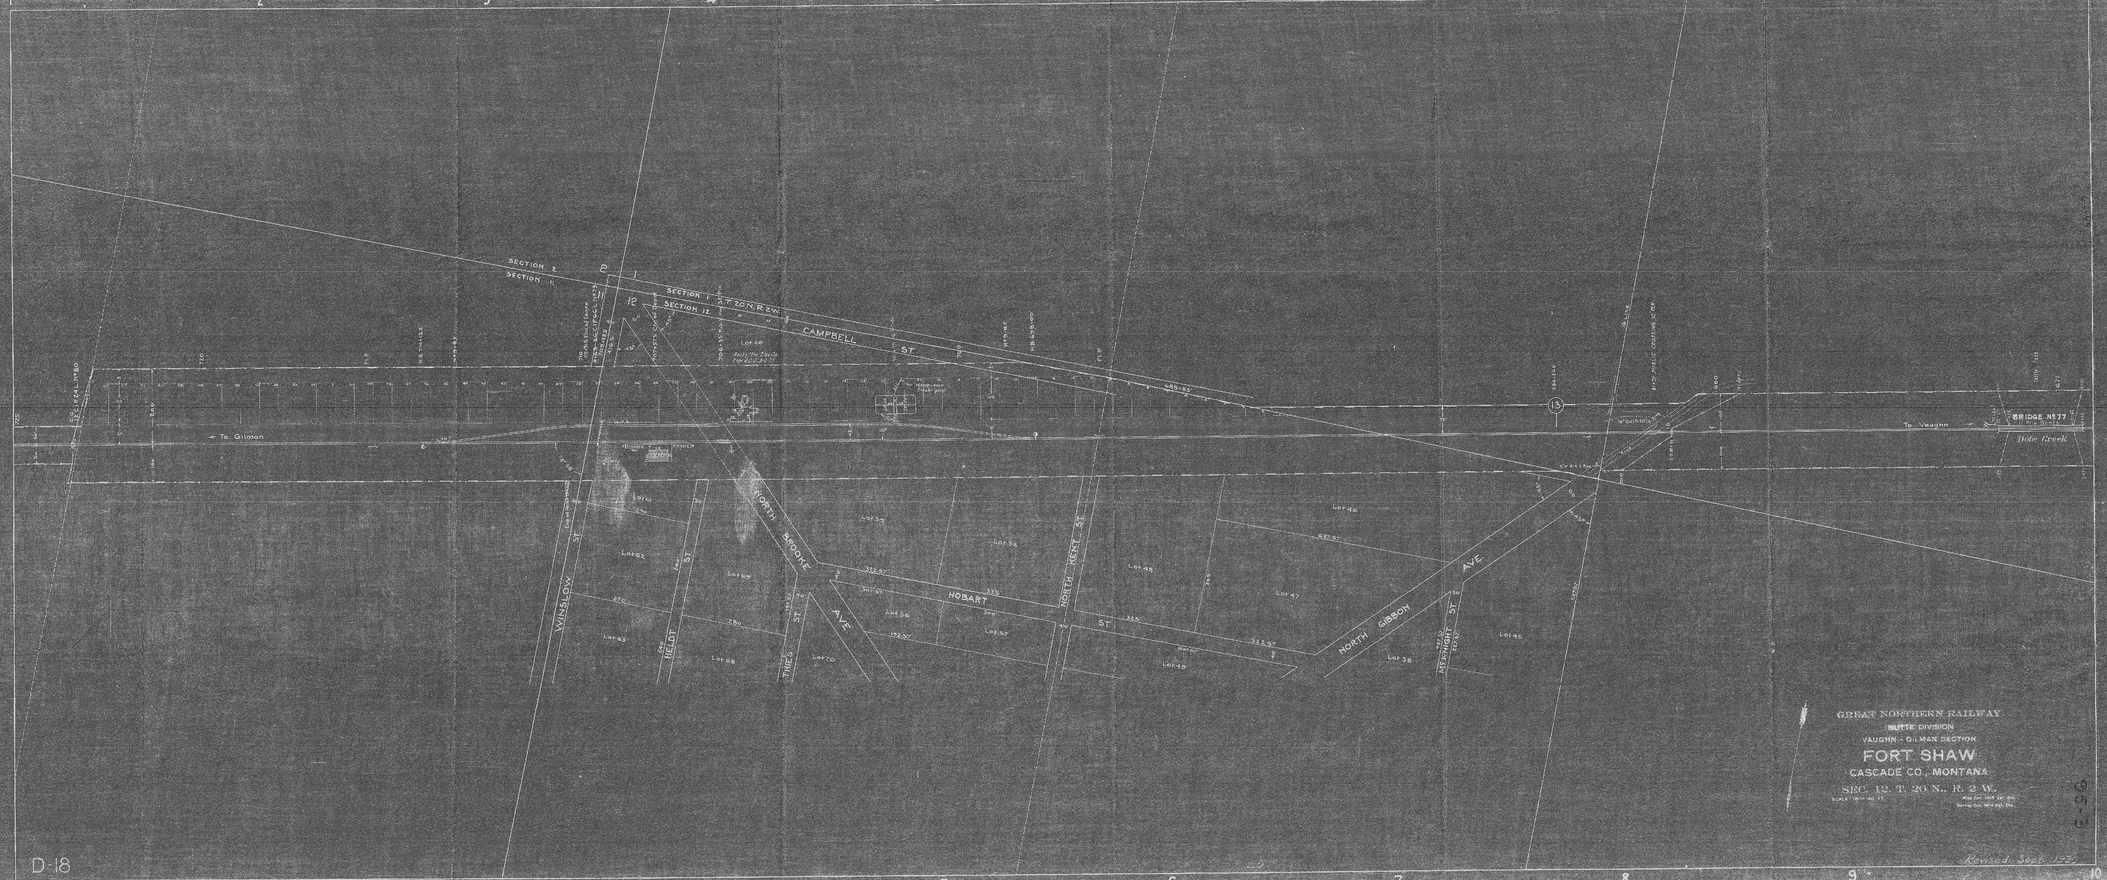
GREAT NORTHERN RAILWAY
BUTTE DIVISION
VAUGHN - GILMAN SECTION
FORT SHAW
CASCADE CO., MONTANA
SEC. 12. T. 20 N., R. 2 W.
SECTION 2
SECTION 11
SECTION 1
SECTION 12
T. 20 N. R. 2 W.
CAMPBELL ST.
To Gilman
To Vaughn
BRIDGE No. 77
Dobe Creek
WINSLOW ST.
HELDT ST.
THIES ST.
NORTH BROOKE AVE.
HOBART ST.
NORTH KENT ST.
NORTH GIBBON AVE.
MEKNIGHT ST.
Lot 62
Lot 63
Lot 64
Lot 65
Lot 66
Lot 67
Lot 68
Lot 69
Lot 70
Lot 54
Lot 55
Lot 56
Lot 57
Lot 58
Lot 59
Lot 45
Lot 46
Lot 47
Lot 48
Lot 49
Lot 38
Lot 46
D-18
Revised Sept. 1937

D-18

D-18