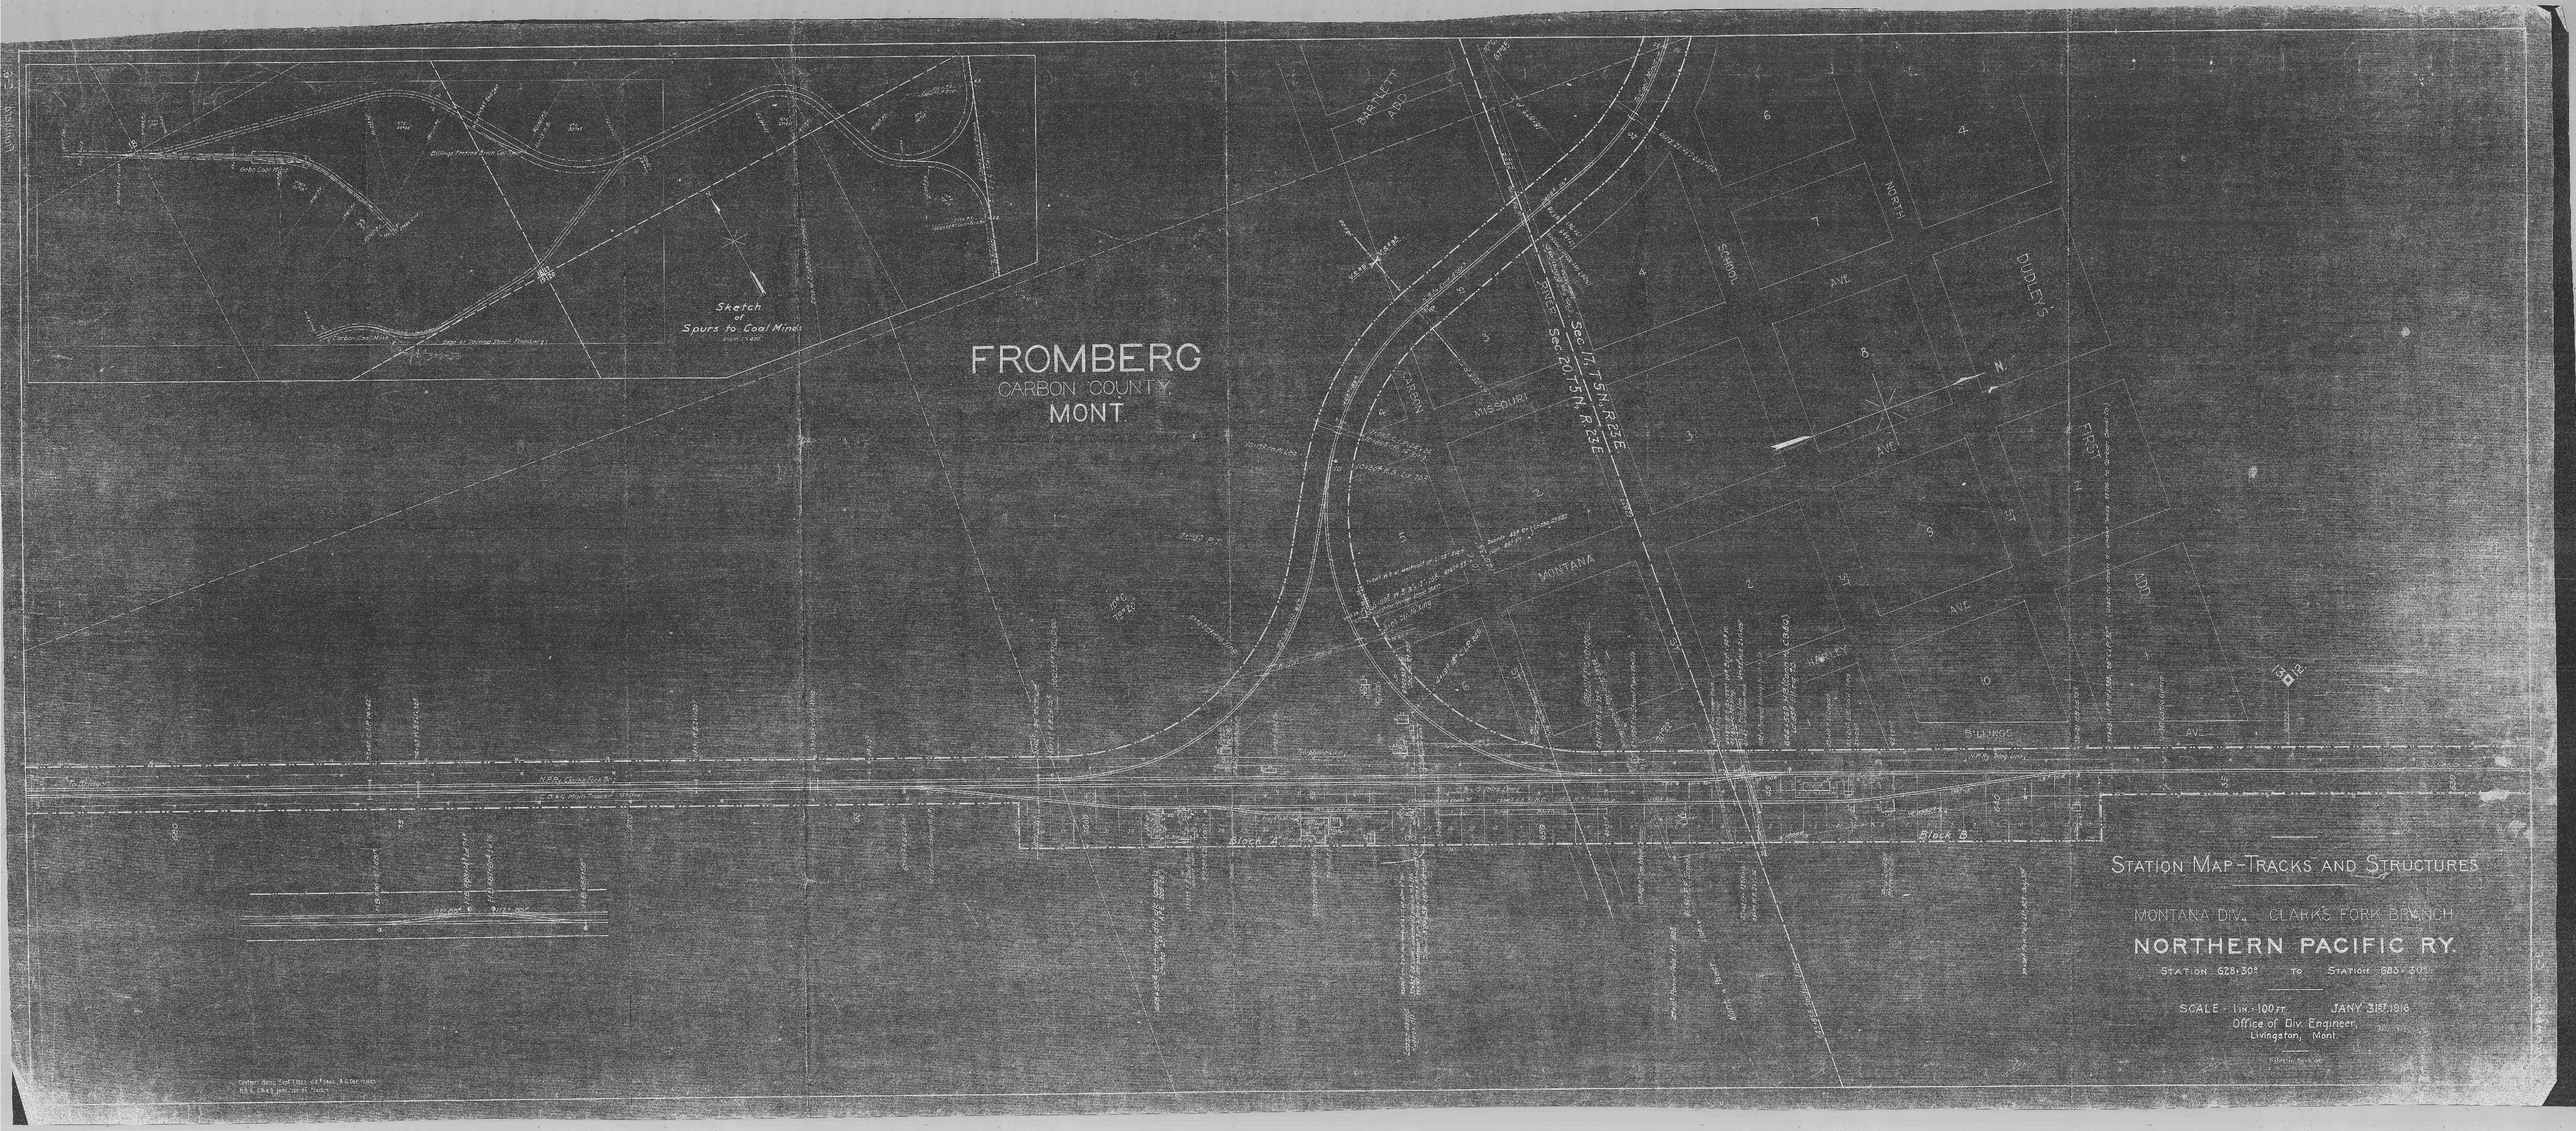
FROMBERG
CARBON COUNTY
MONT.
Sketch of Spurs to Coal Mines
BARTLETT ADD
NORTH
SCHOOL
AVE
DUDLEY'S
FIRST
ADD
CARBON
MISSOURI
MONTANA
RIVER
Sec. 17, T.5N., R.23E.
Sec. 20, T.5N., R.23E.
BILLINGS
AVE
Block A
Block B
STATION MAP-TRACKS AND STRUCTURES
MONTANA DIV. CLARK'S FORK BRANCH
NORTHERN PACIFIC RY.
STATION 628+30± TO STATION 883+30±
SCALE - 1 IN. = 100 FT. JANY 31ST 1916
Office of Div. Engineer
Livingston, Mont.