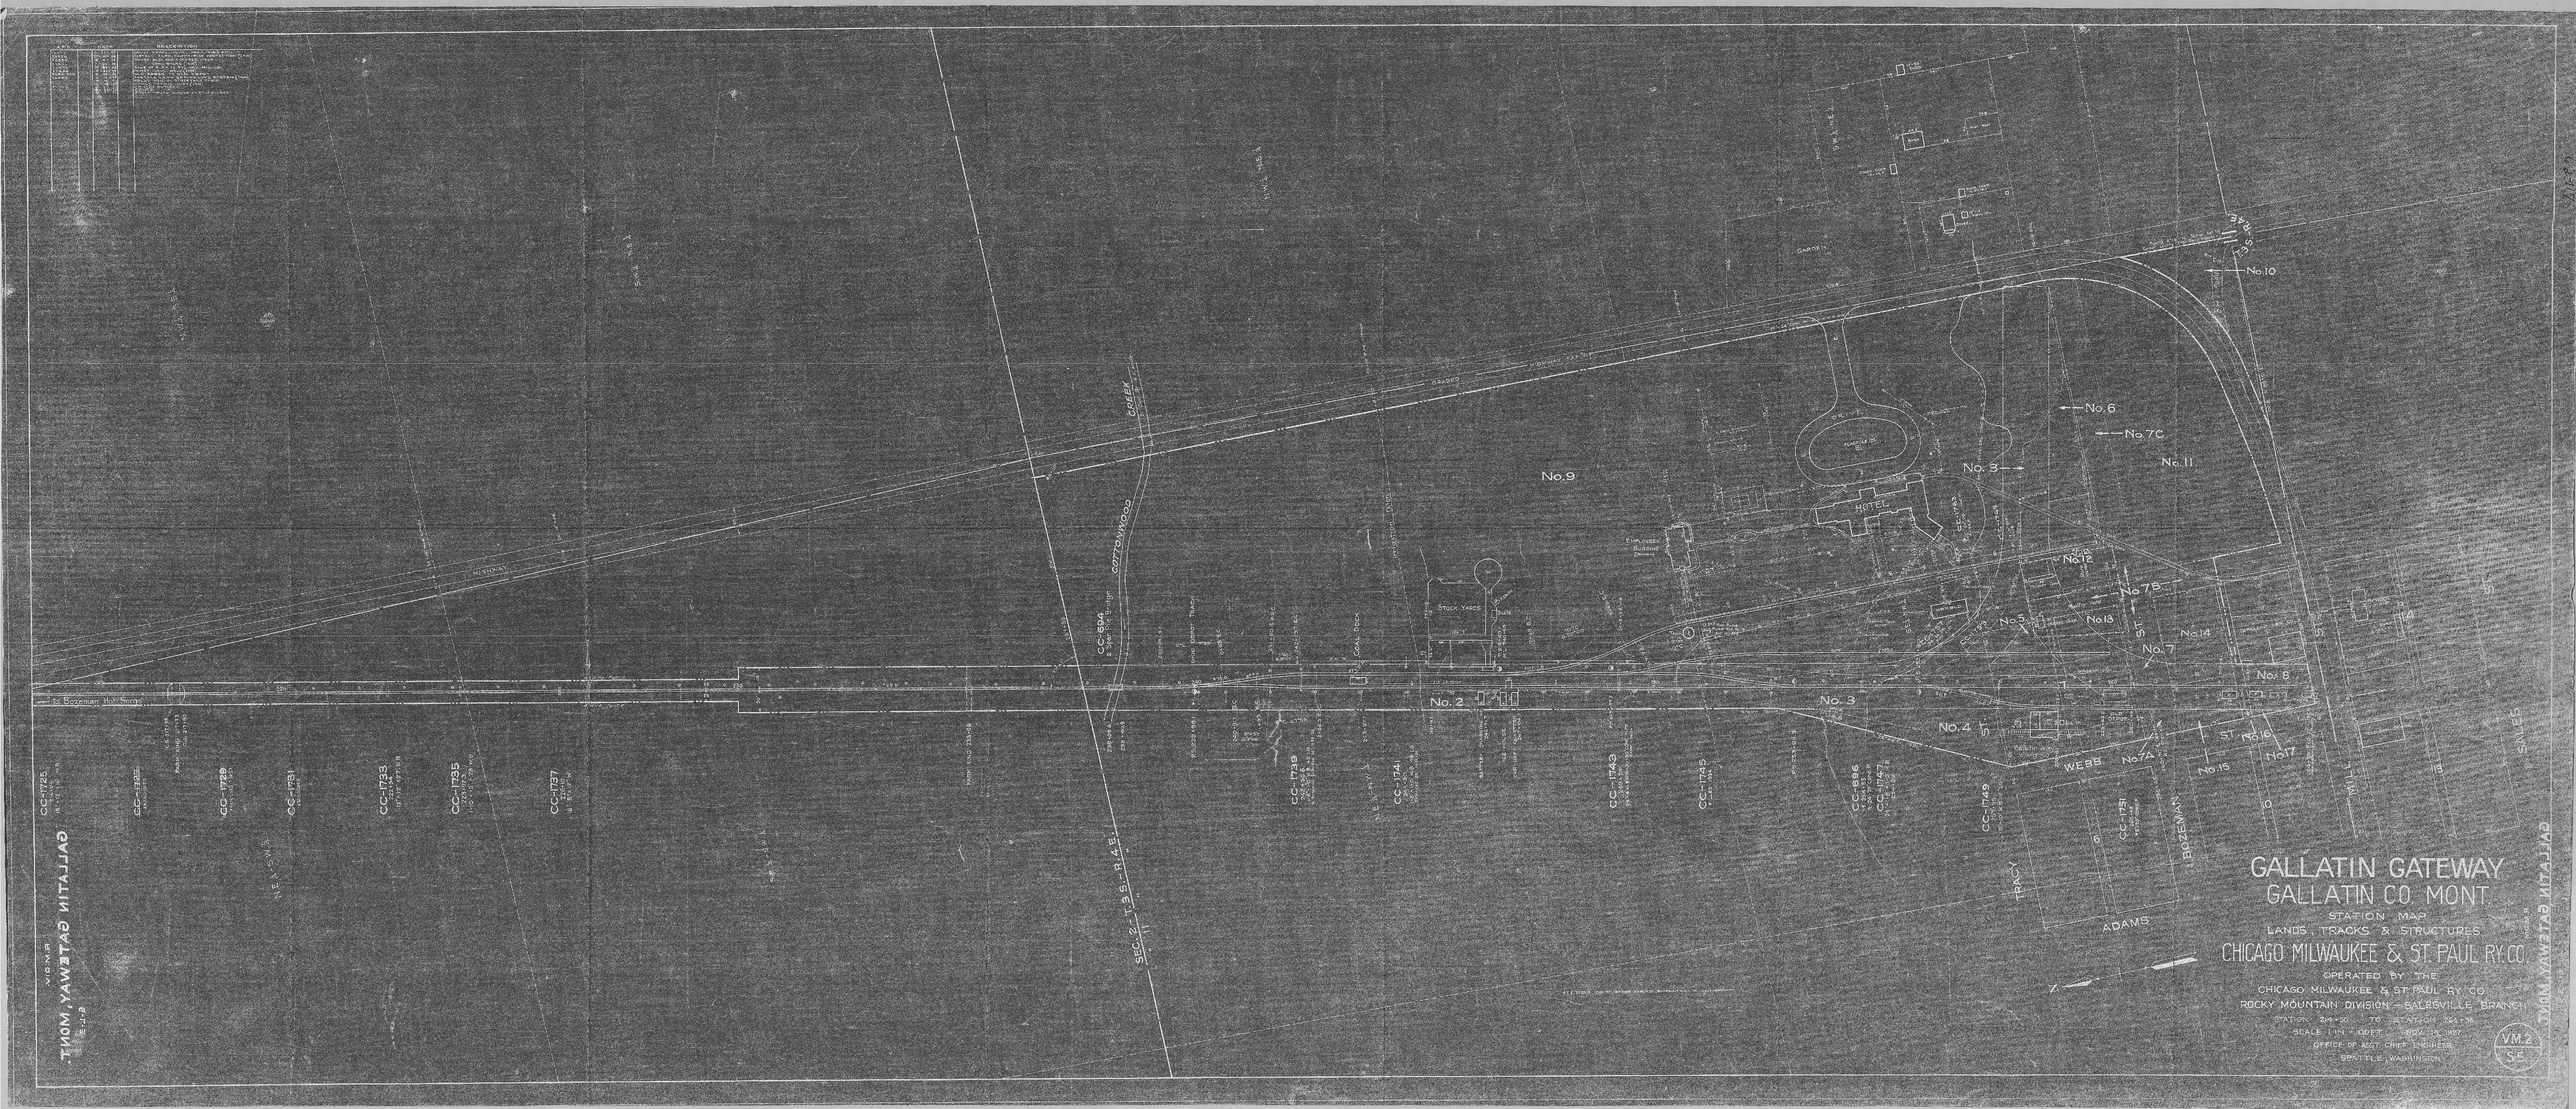
GALLATIN GATEWAY
GALLATIN CO. MONT.
STATION MAP
LANDS, TRACKS & STRUCTURES
CHICAGO MILWAUKEE & ST. PAUL RY. CO.
OPERATED BY THE
CHICAGO MILWAUKEE & ST. PAUL RY. CO.
ROCKY MOUNTAIN DIVISION – BOZEMAN BRANCH
SCALE 1:1,74 = 100 FT.
OFFICE OF ASST. CHIEF ENGINEER
SEATTLE, WASHINGTON
VM.2
SE
No. 2
No. 3
No. 4
No. 5
No. 6
No. 7
No. 7A
No. 7B
No. 7C
No. 8
No. 9
No. 10
No. 11
No. 12
No. 13
No. 14
No. 15
No. 16
No. 17
No. 18
No. 3
HOTEL
STOCK YARDS
COAL DOCK
COTTONWOOD
CREEK
WEBB
TRACY
ADAMS
BOZEMAN
ST.
MILL
SALES
Le Bozeman Hot Springs
SEC. 2 T. 3 S. R. 4 E.
GALLATIN GATEWAY MONT.
VM.2