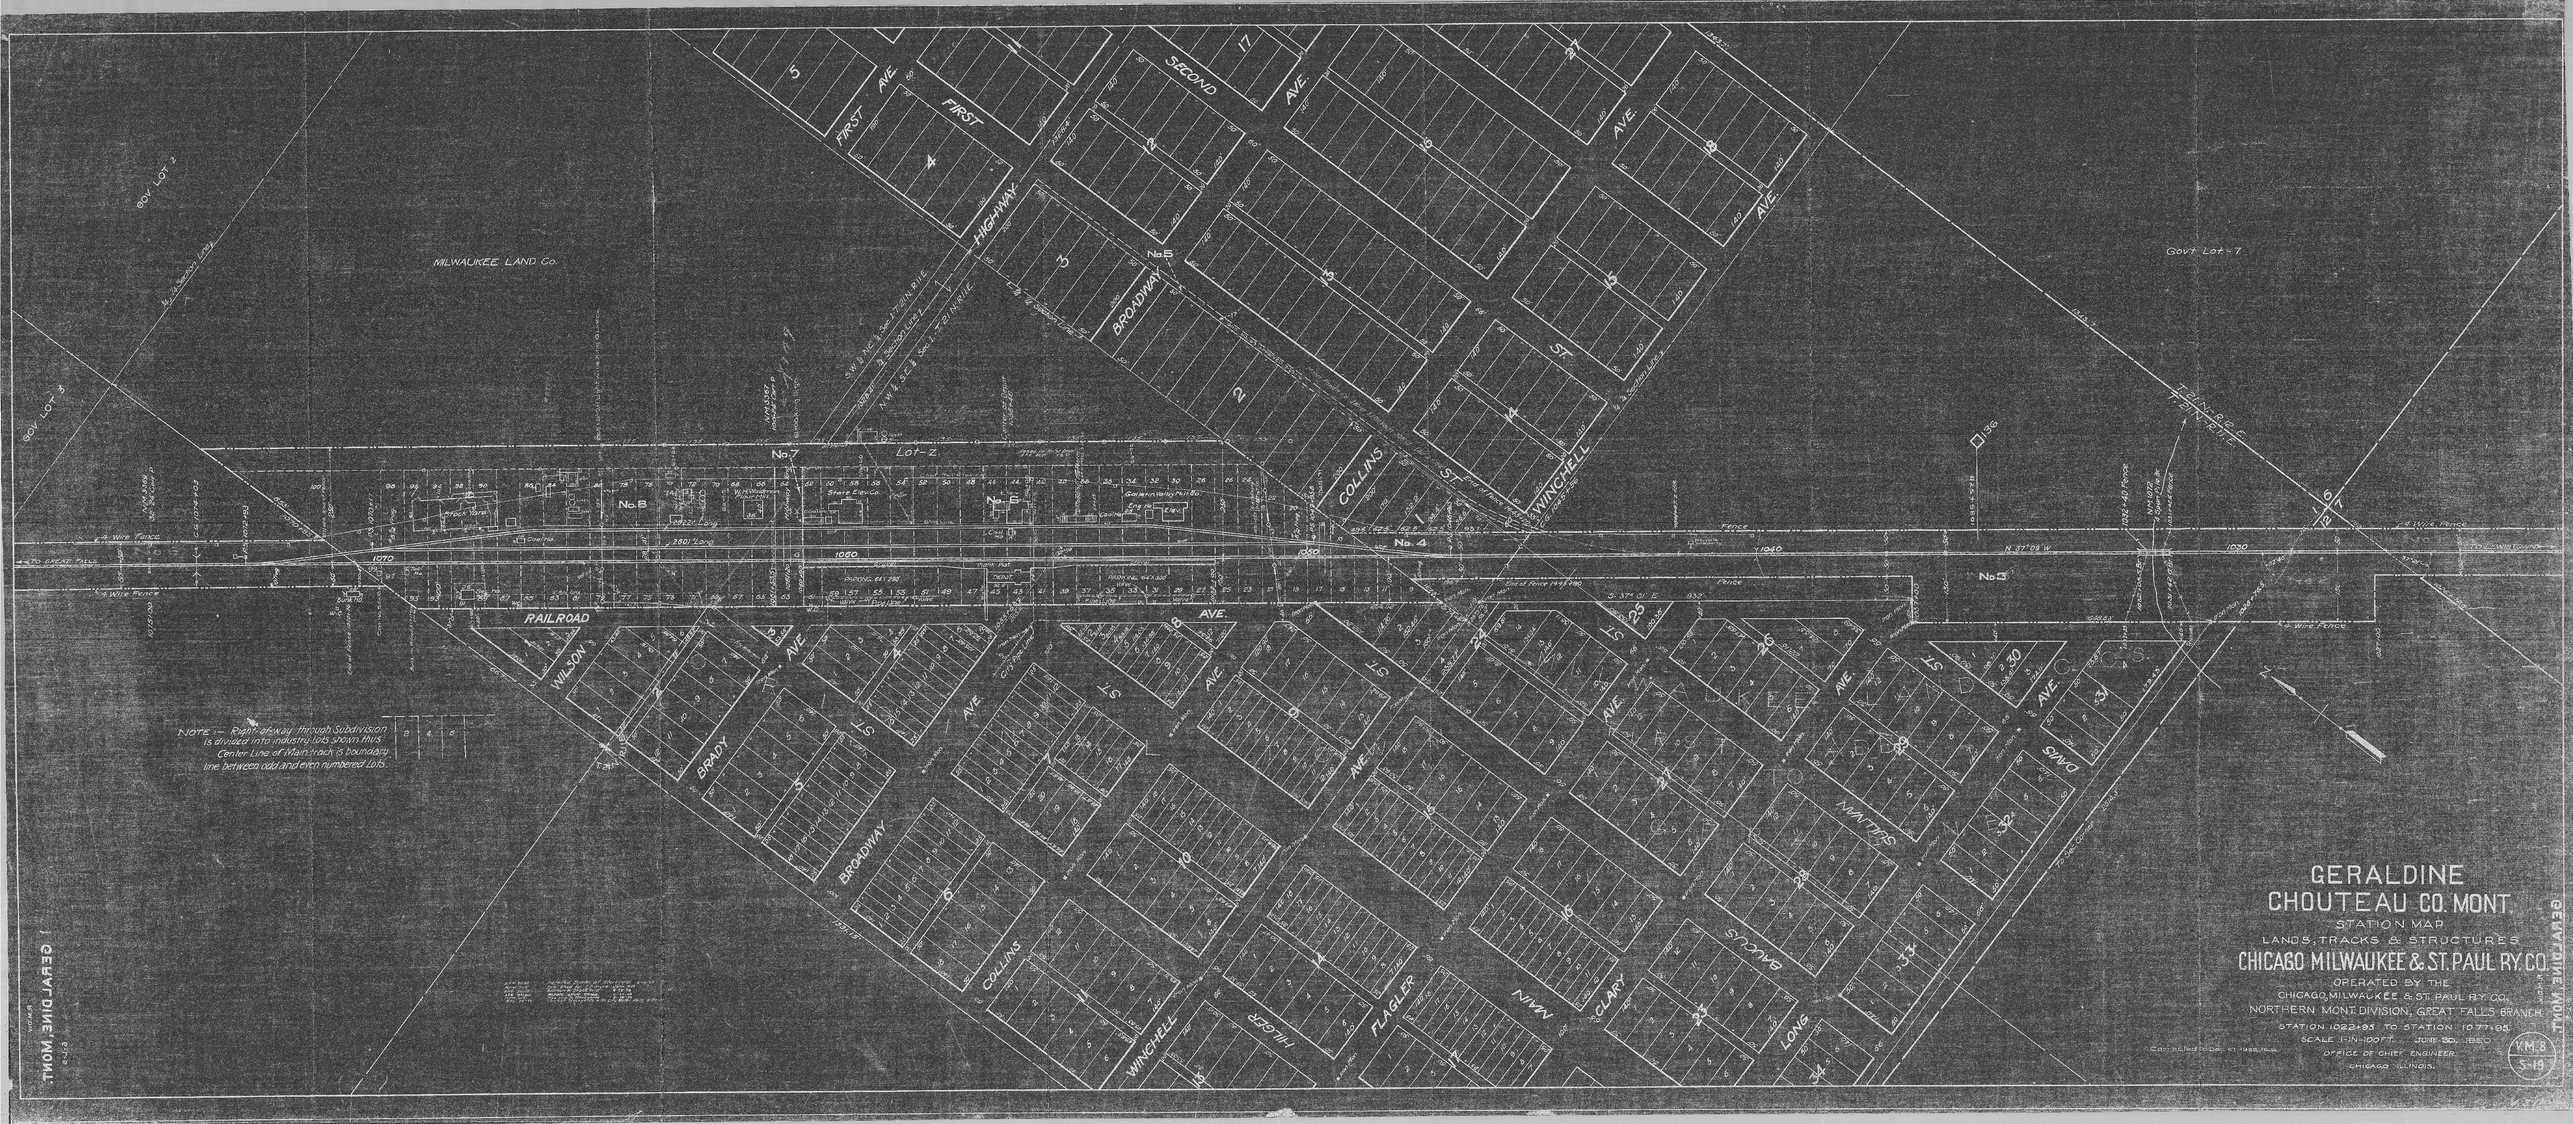
GERALDINE
CHOUTEAU CO. MONT.
STATION MAP
LANDS, TRACKS & STRUCTURES
CHICAGO MILWAUKEE & ST. PAUL RY. CO.
OPERATED BY THE
CHICAGO, MILWAUKEE & ST. PAUL RY. CO.
NORTHERN MONT. DIVISION, GREAT FALLS BRANCH
STATION 1022+93 TO STATION 1077+85
SCALE 1 IN=100 FT. JUNE 30, 1950
OFFICE OF CHIEF ENGINEER
CHICAGO ILLINOIS.
MILWAUKEE LAND Co.
Govt Lot-7
Lot-2
No. 3
No. 4
No. 5
No. 6
No. 7
No. 8
No. 9
RAILROAD
AVE.
FIRST AVE.
SECOND AVE.
HIGHWAY
BROADWAY
COLLINS ST.
WINCHELL
WILSON
BRADY
FILGER
FLAGLER
MAIN
CLARY
BALCUS
LONG
SULLIVAN
DAVIS
NOTE — Right-of-way through Subdivision is divided into industry lots shown thus. Center Line of Main track is boundary line between odd and even numbered lots.
GERALDINE MONT.
GERALDINE MONT.