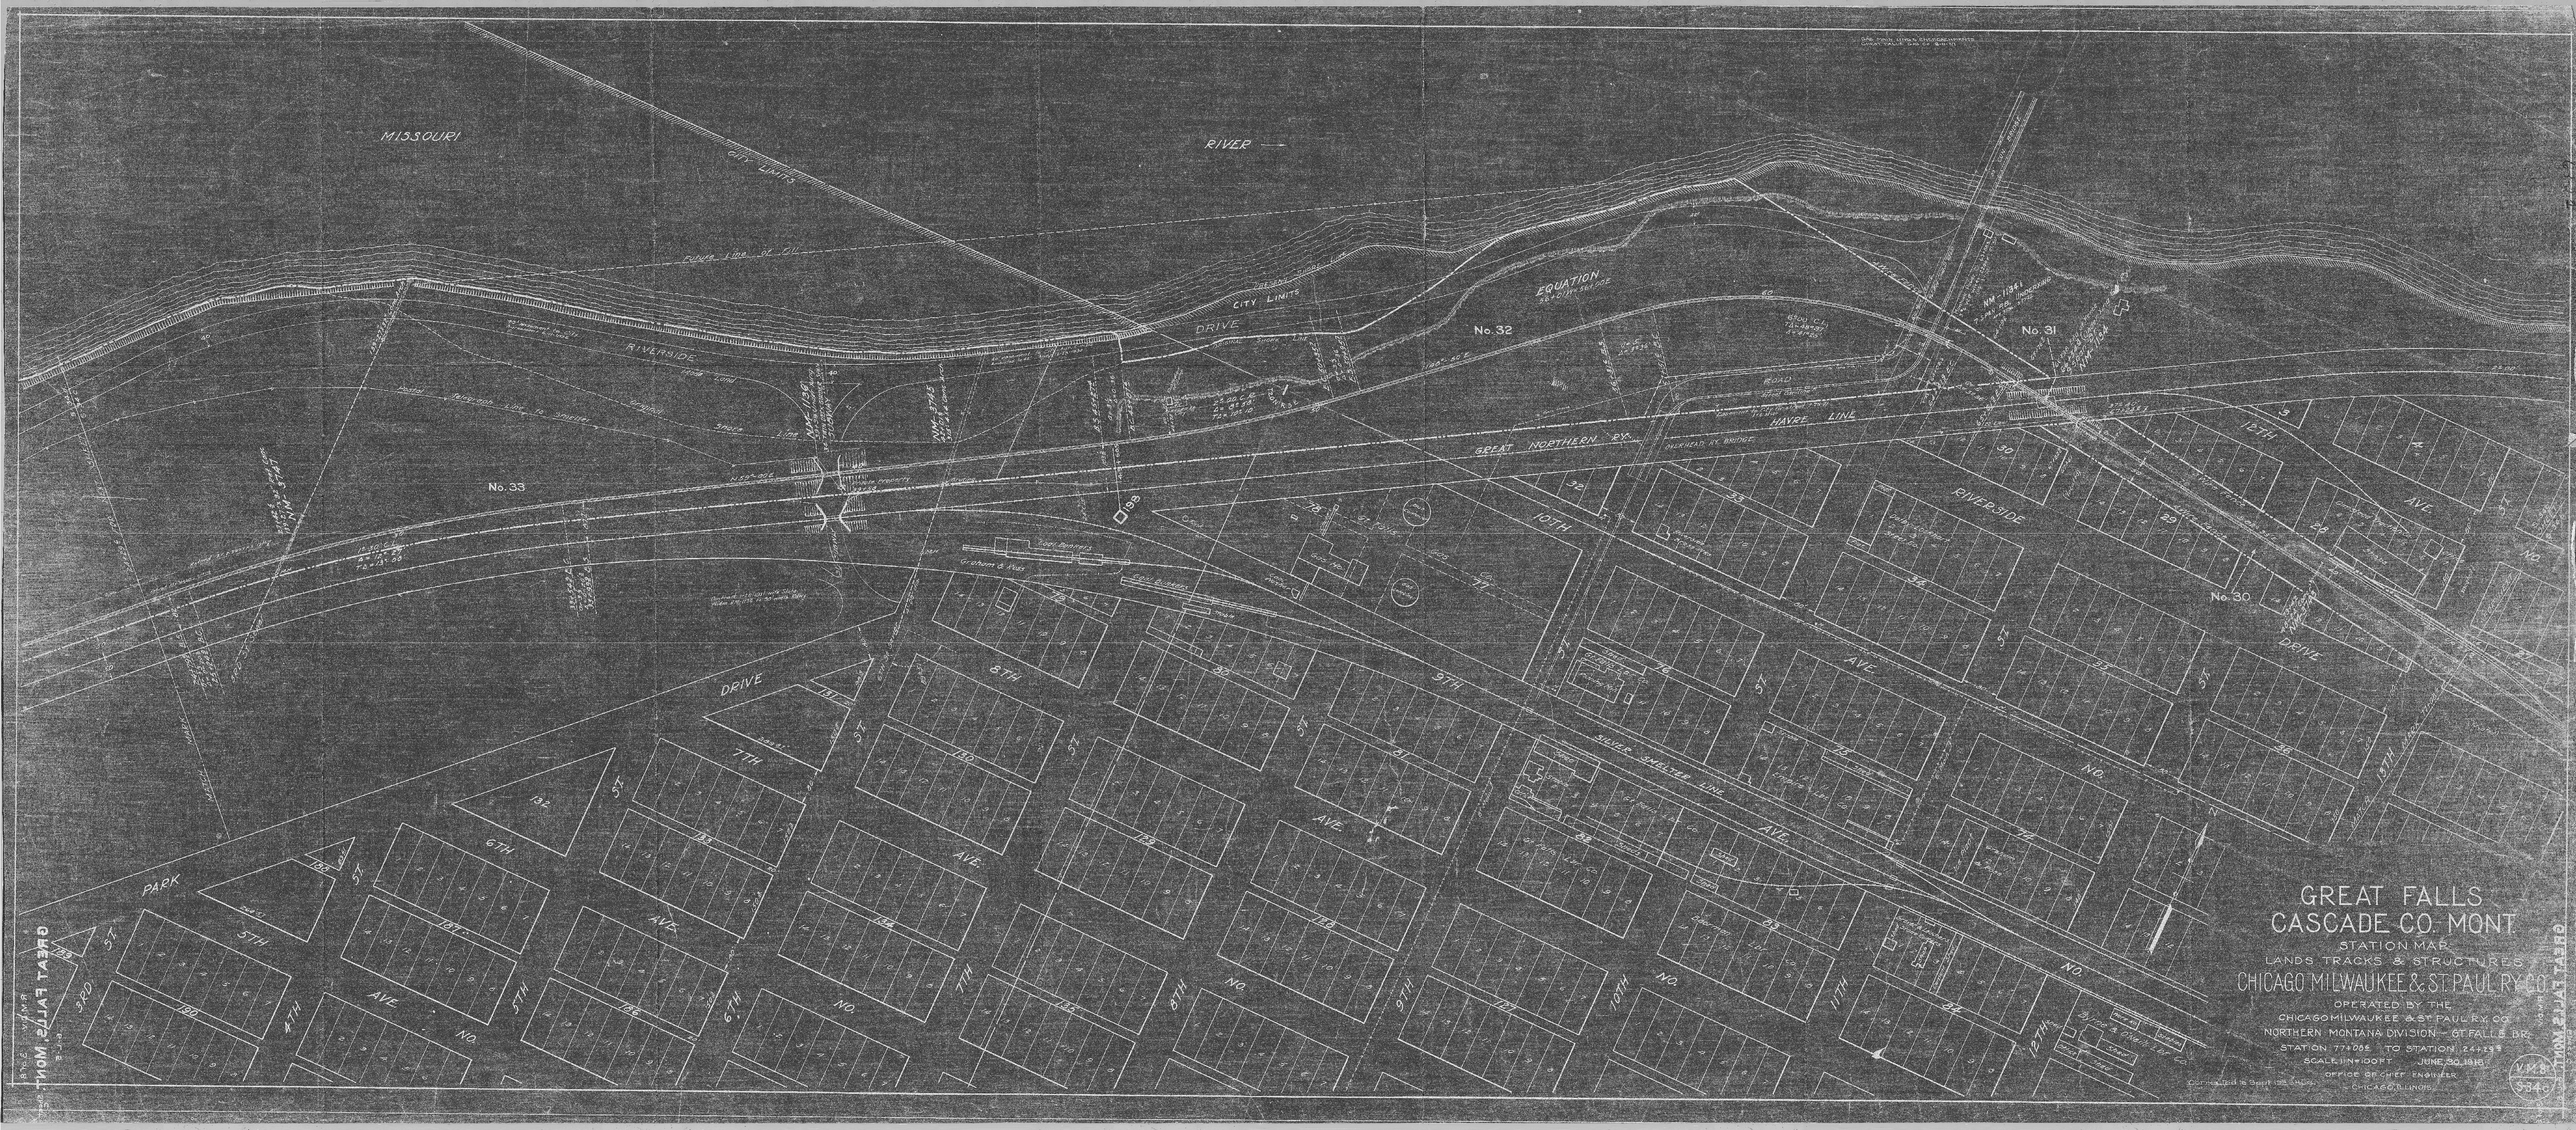
MISSOURI
RIVER
CITY LIMITS
RIVER SIDE OF CUT
RIVERSIDE
DRIVE
EQUATION
No. 32
No. 31
No. 30
No. 33
GREAT NORTHERN RY.
HAVRE LINE
RIVERSIDE
DRIVE
PARK
DRIVE
SEWER SHELTER LINE
AVE.
ST.
GREAT FALLS
CASCADE CO. MONT
STATION MAP
LANDS TRACKS & STRUCTURES
CHICAGO MILWAUKEE & ST. PAUL RY. CO.
OPERATED BY THE
CHICAGO MILWAUKEE & ST. PAUL RY. CO.
NORTHERN MONTANA DIVISION - GT. FALLS BR.
STATION 774+05 TO STATION 244+29
SCALE 1 IN = 100 FT.
JUNE 30, 1916
OFFICE OF CHIEF ENGINEER
CHICAGO, ILLINOIS.
V.K.B.
284