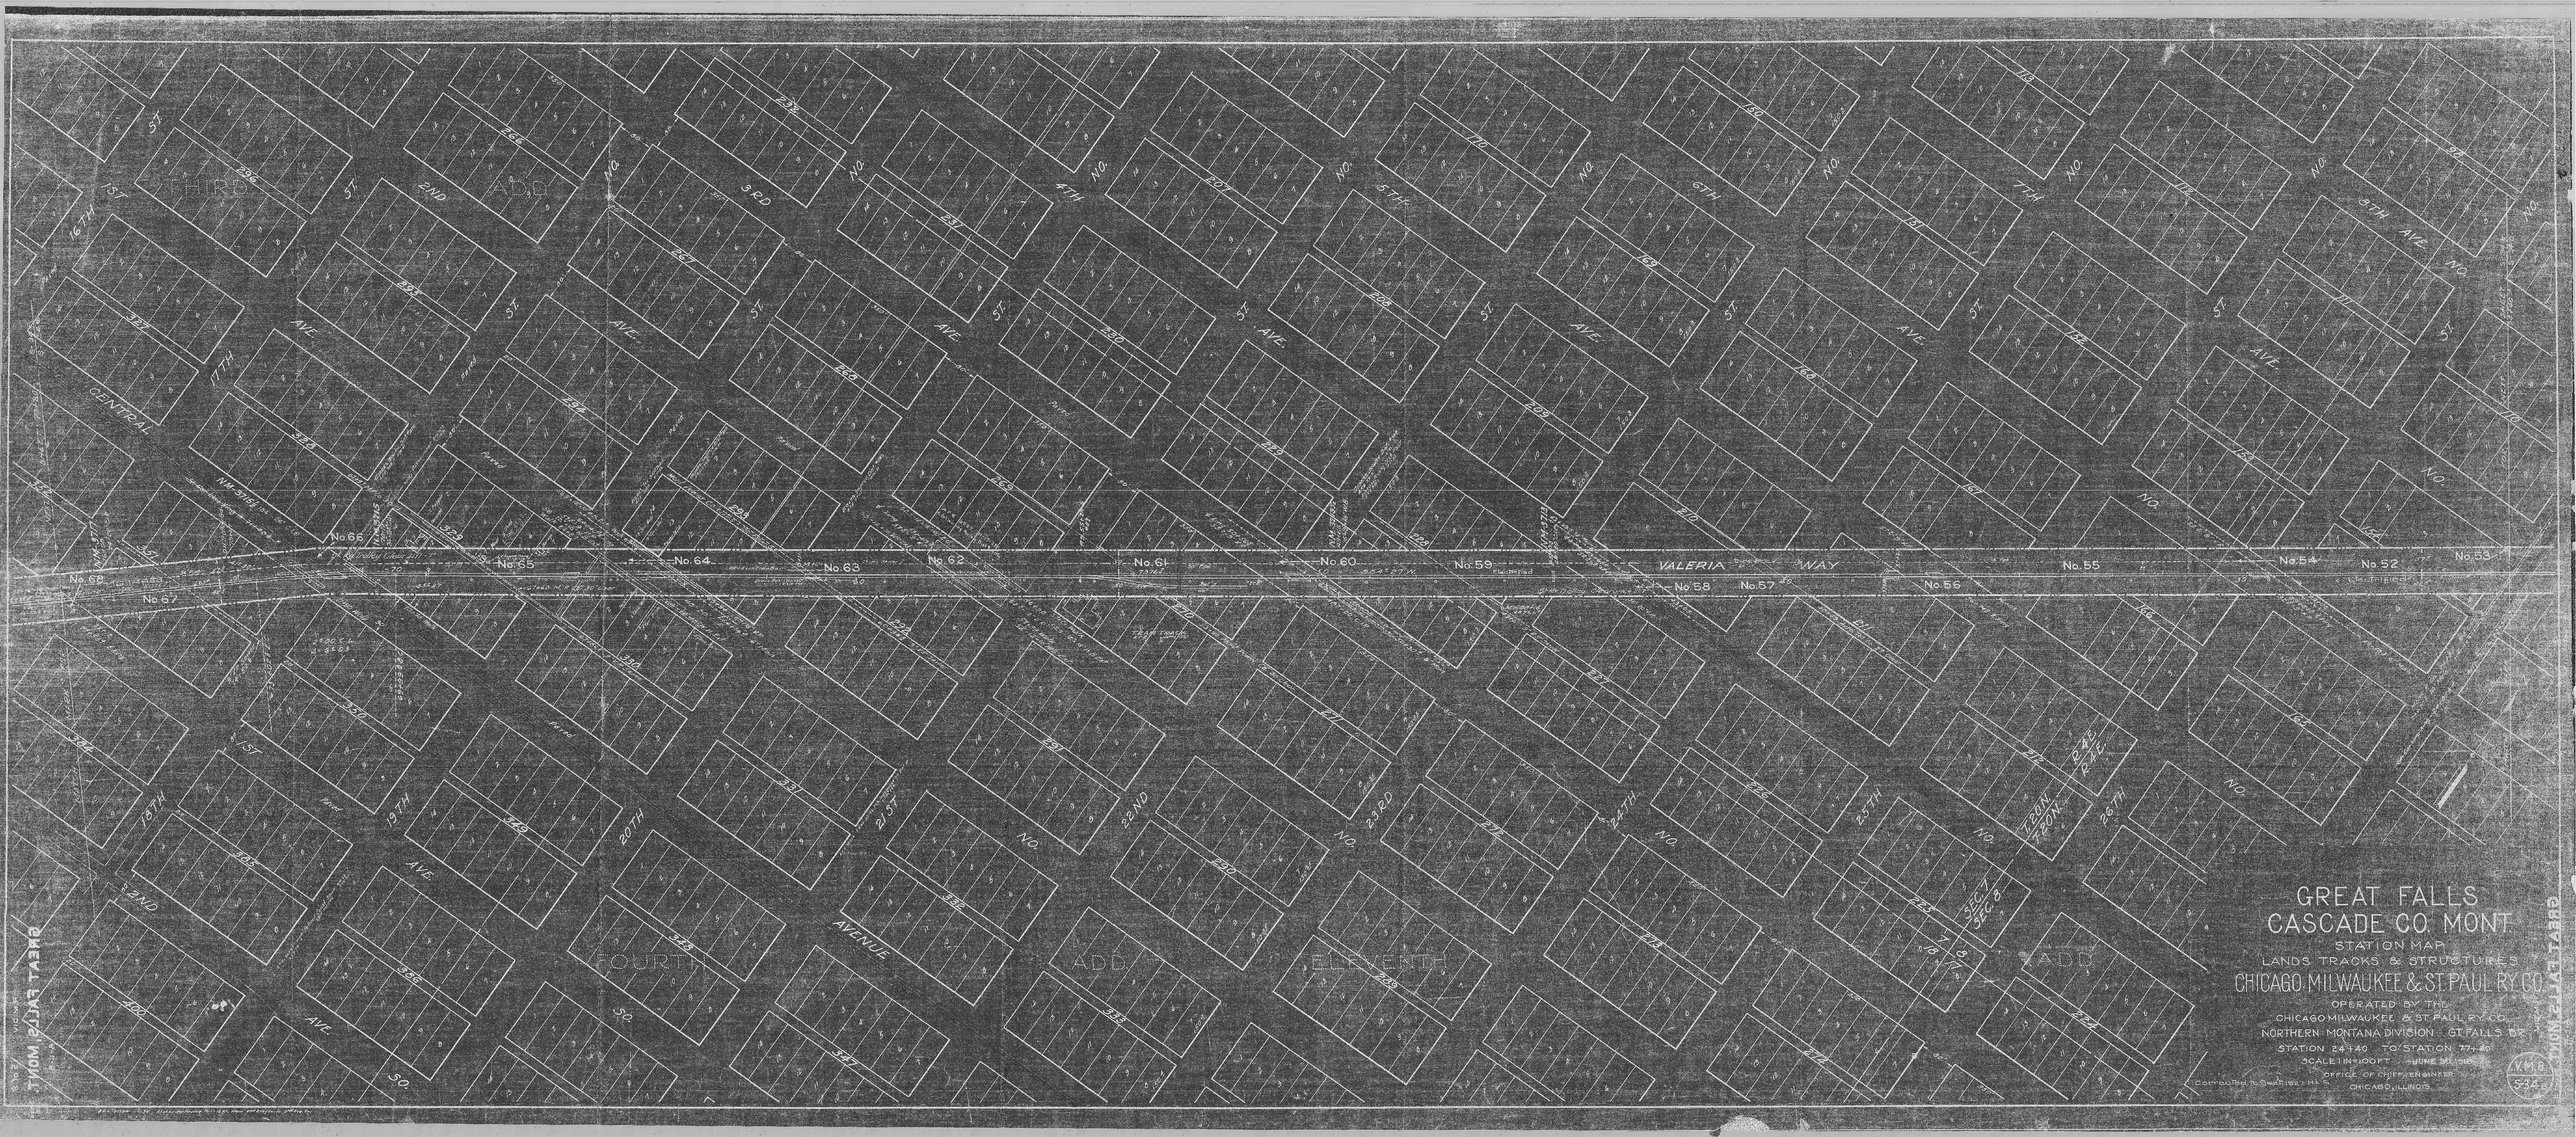
GREAT FALLS
CASCADE CO. MONT.
STATION MAP
LANDS TRACKS & STRUCTURES
CHICAGO MILWAUKEE & ST. PAUL RY. CO.
OPERATED BY THE
CHICAGO MILWAUKEE & ST. PAUL RY. CO.
NORTHERN MONTANA DIVISION GT. FALLS BR.
STATION 24+40 TO STATION 77+40
SCALE 1 IN = 100 FT. JUNE 30, 1916
OFFICE OF CHIEF ENGINEER
CHICAGO, ILLINOIS
COPYRIGHT TO SEAT 1912 H.L.S.
V.M.B.
S-34
VALERIA WAY
No. 68
No. 67
No. 66
No. 65
No. 64
No. 63
No. 62
No. 61
No. 60
No. 59
No. 58
No. 57
No. 56
No. 55
No. 54
No. 52
No. 53
THIRD ADD.
FOURTH ADD.
ELEVENTH ADD.
CENTRAL AVE.
AVENUE
GREAT FALLS MONT.