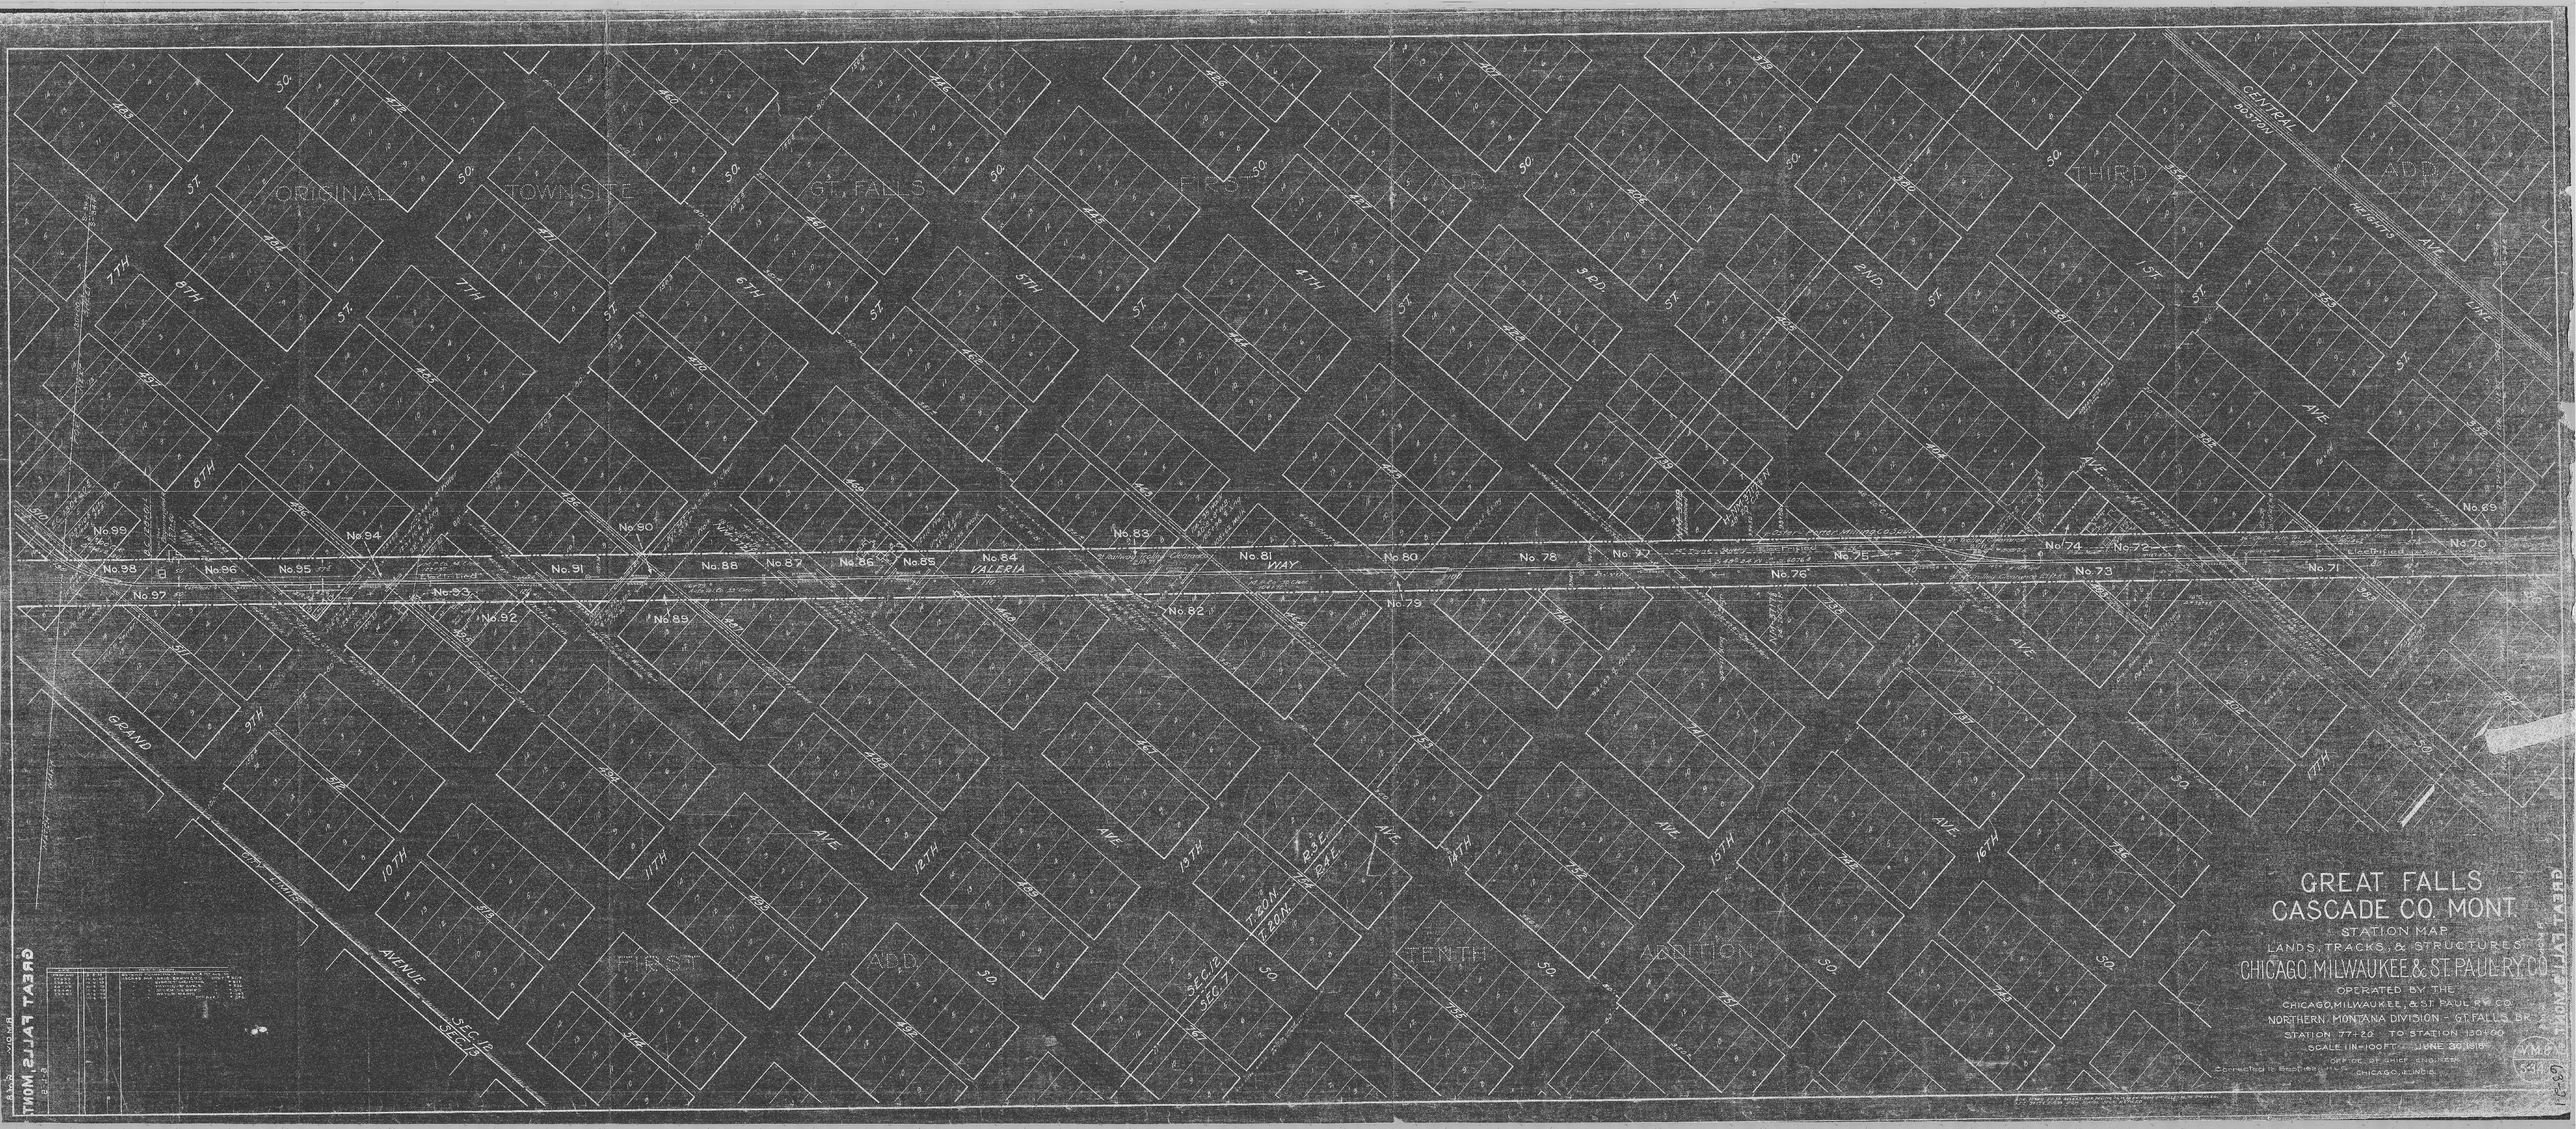
GREAT FALLS
CASCADE CO. MONT.
STATION MAP
LANDS, TRACKS, & STRUCTURES
CHICAGO, MILWAUKEE & ST. PAUL RY. CO.
OPERATED BY THE
CHICAGO, MILWAUKEE, & ST. PAUL RY. CO.
NORTHERN MONTANA DIVISION - GT. FALLS BR.
STATION 77+20 TO STATION 130+00
SCALE 1IN=100FT. JUNE 30, 1916
OFFICE OF CHIEF ENGINEER
CHICAGO, ILLINOIS
ORIGINAL TOWNSITE GT. FALLS
FIRST ADD.
THIRD ADD.
FIRST ADD.
TENTH ADDITION
VALERIA WAY
GRAND AVENUE
CENTRAL HEIGHTS AVE.
BOSTON AVE.
No. 98
No. 97
No. 96
No. 95
No. 94
No. 93
No. 92
No. 91
No. 90
No. 89
No. 88
No. 87
No. 86
No. 85
No. 84
No. 83
No. 82
No. 81
No. 80
No. 79
No. 78
No. 77
No. 76
No. 75
No. 74
No. 73
No. 72
No. 71
No. 70
No. 69
7TH ST.
8TH ST.
9TH ST.
10TH ST.
11TH ST.
12TH ST.
13TH ST.
14TH ST.
15TH ST.
16TH ST.
17TH ST.
1ST ST.
2ND ST.
3RD ST.
4TH ST.
5TH ST.
6TH ST.
7TH ST.
8TH ST.
9TH ST.
10TH ST.
11TH ST.
12TH ST.
13TH ST.
14TH ST.
15TH ST.
16TH ST.
17TH ST.
SEC. 12
SEC. 13
SEC. 7
T. 20 N.
R. 3 E.
R. 4 E.
GREAT FALLS, MONT.
GREAT FALLS, MONT.
63-21