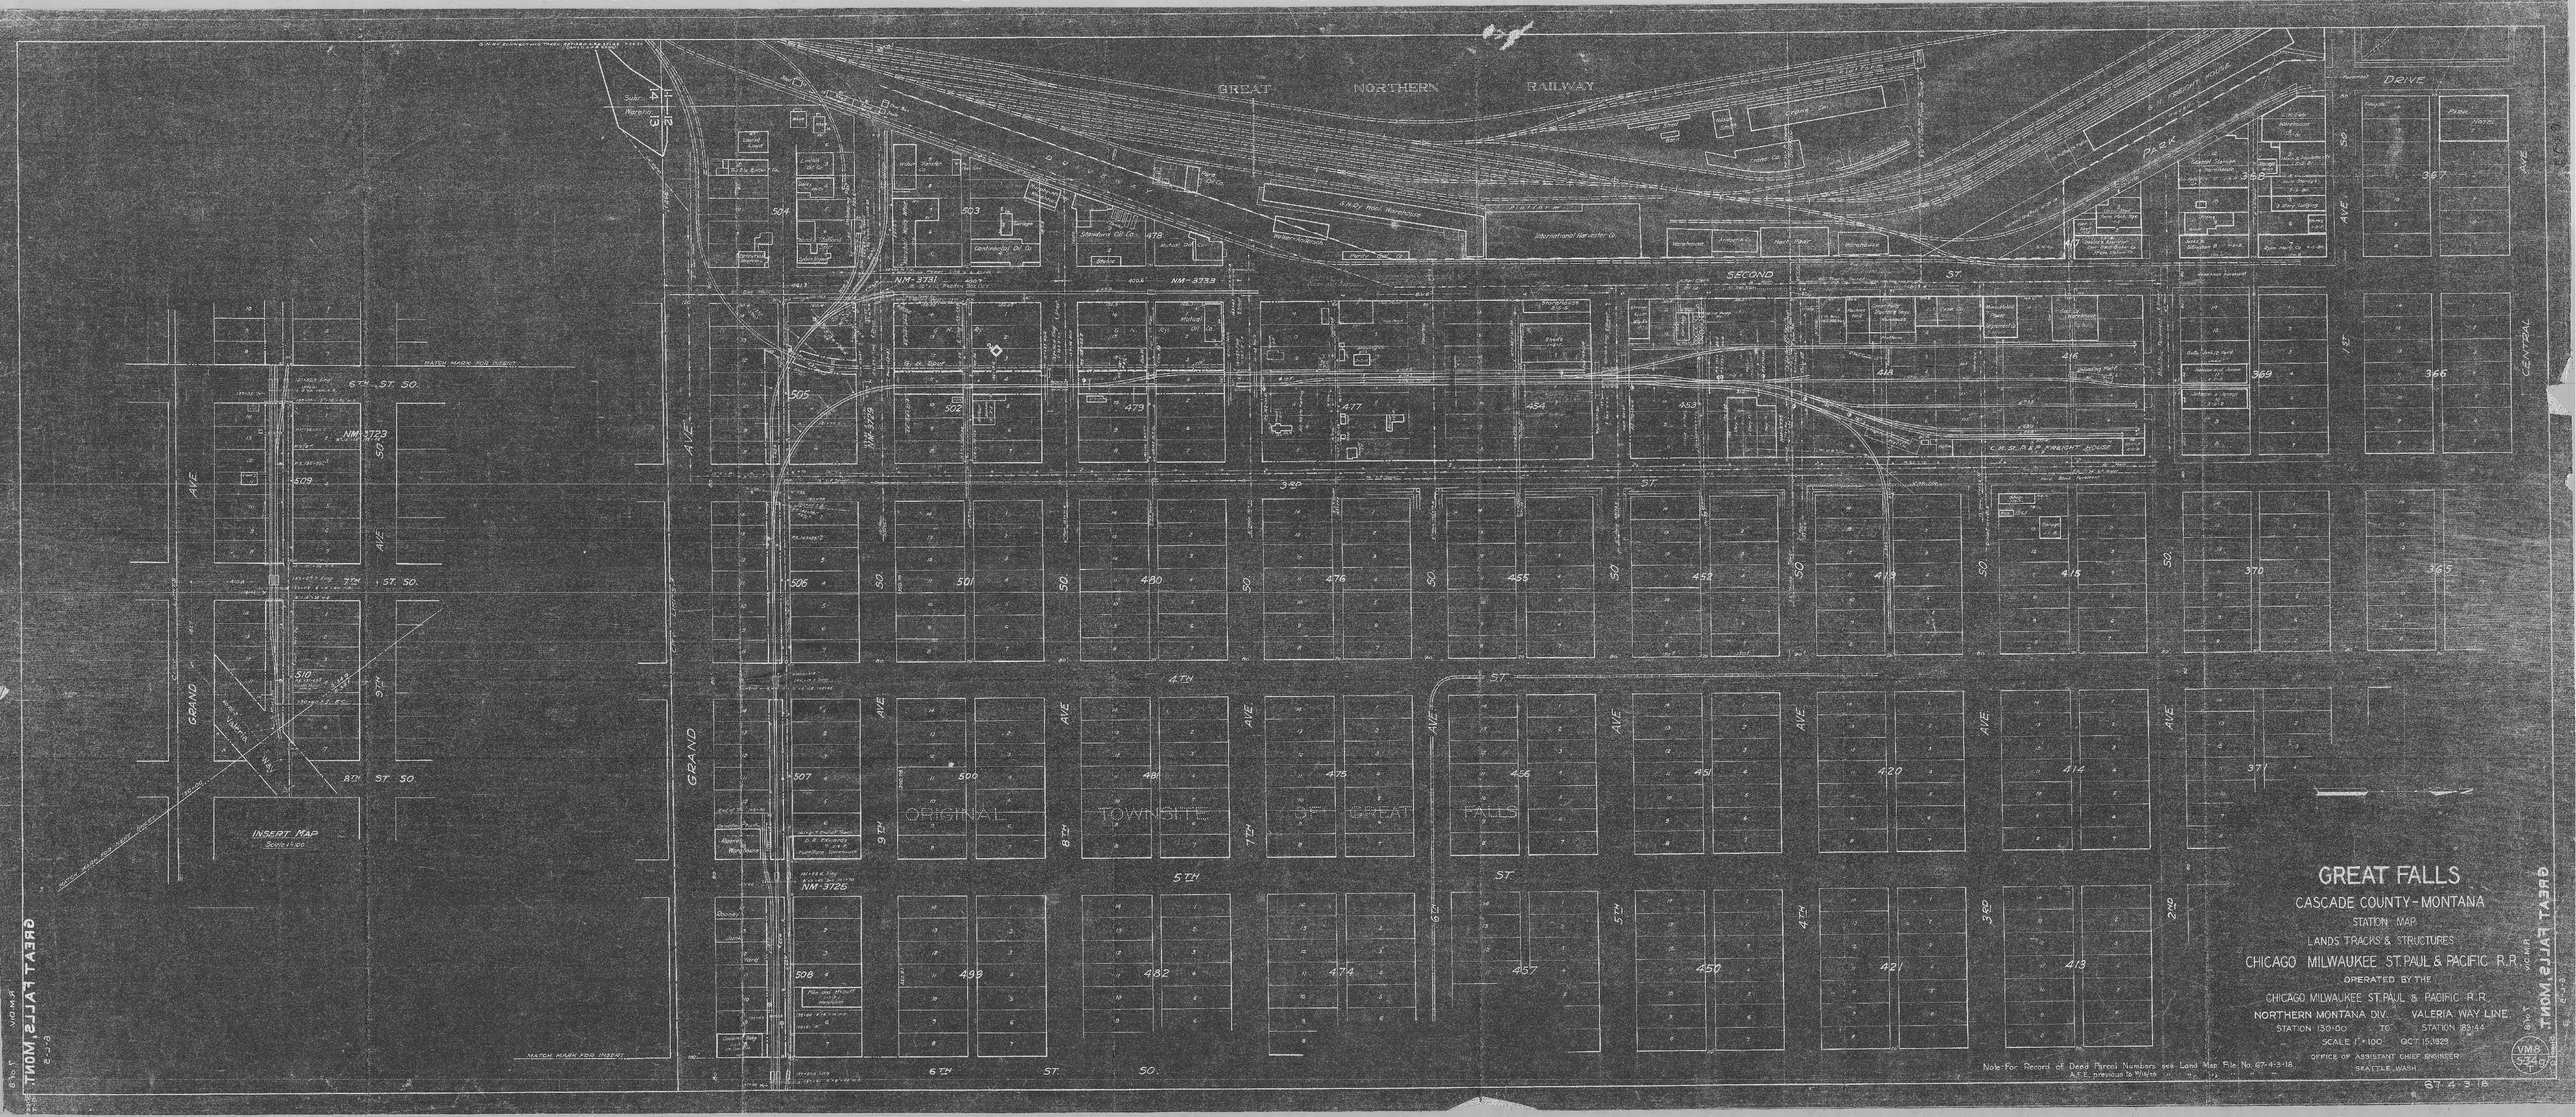
GREAT NORTHERN RAILWAY
DRIVE
PARK
SECOND ST.
3RD ST.
4TH ST.
5TH ST.
6TH ST. SO.
7TH ST. SO.
8TH ST. SO.
GRAND AVE
CENTRAL AVE
1ST AVE SO.
2ND AVE
3RD AVE
4TH AVE
5TH AVE
6TH AVE
7TH AVE
8TH AVE
9TH AVE
ORIGINAL TOWNSITE OF GREAT FALLS
INSERT MAP
Scale 1:100
MATCH MARK FOR INSERT
GREAT FALLS
CASCADE COUNTY - MONTANA
STATION MAP
LANDS TRACKS & STRUCTURES
CHICAGO MILWAUKEE ST. PAUL & PACIFIC R.R.
OPERATED BY THE
CHICAGO MILWAUKEE ST. PAUL & PACIFIC R.R.
NORTHERN MONTANA DIV. VALERIA WAY LINE.
STATION 130+00 TO STATION 183+44
SCALE 1" = 100' OCT. 15, 1929
OFFICE OF ASSISTANT CHIEF ENGINEER
SEATTLE, WASH.
Note: For Record of Deed Parcel Numbers see Land Map File No. 67-4-3-18
A.F.E. previous to 9/16/29
67-4-3-18
GREAT FALLS, MONT.
VM8
S345