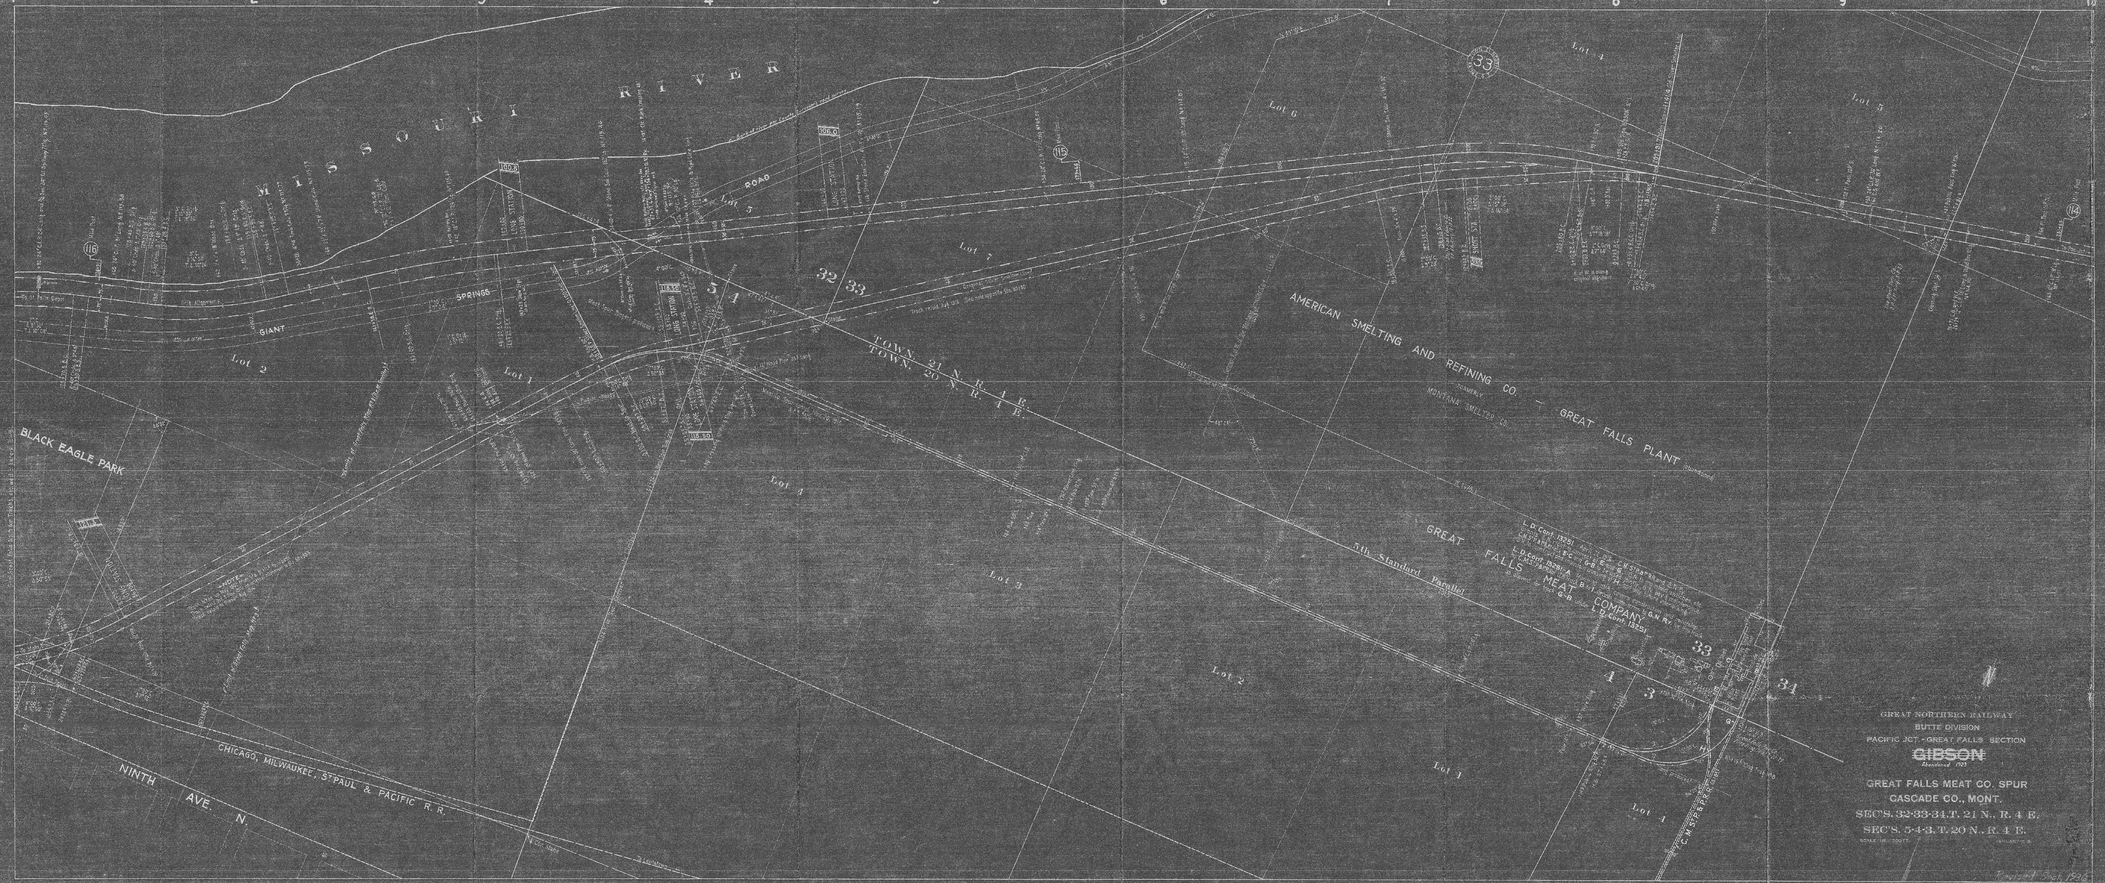
MISSOURI RIVER
GIANT SPRINGS
BLACK EAGLE PARK
NINTH AVE. N.
CHICAGO, MILWAUKEE, ST. PAUL & PACIFIC R. R.
TOWN 21 N. R. 4 E.
TOWN 20 N. R. 4 E.
AMERICAN SMELTING AND REFINING CO. — GREAT FALLS PLANT
GREAT FALLS MEAT COMPANY
Lot 1
Lot 2
Lot 3
Lot 4
Lot 5
Lot 6
Lot 7
32 33
5 4
33
4 3
34
GREAT NORTHERN RAILWAY
BUTTE DIVISION
PACIFIC JCT.-GREAT FALLS SECTION
GIBSON
GREAT FALLS MEAT CO. SPUR
CASCADE CO., MONT.
SEC'S. 32-33-34. T. 21 N., R. 4 E.
SEC'S. 5-4-3. T. 20 N., R. 4 E.

E-23

E-23