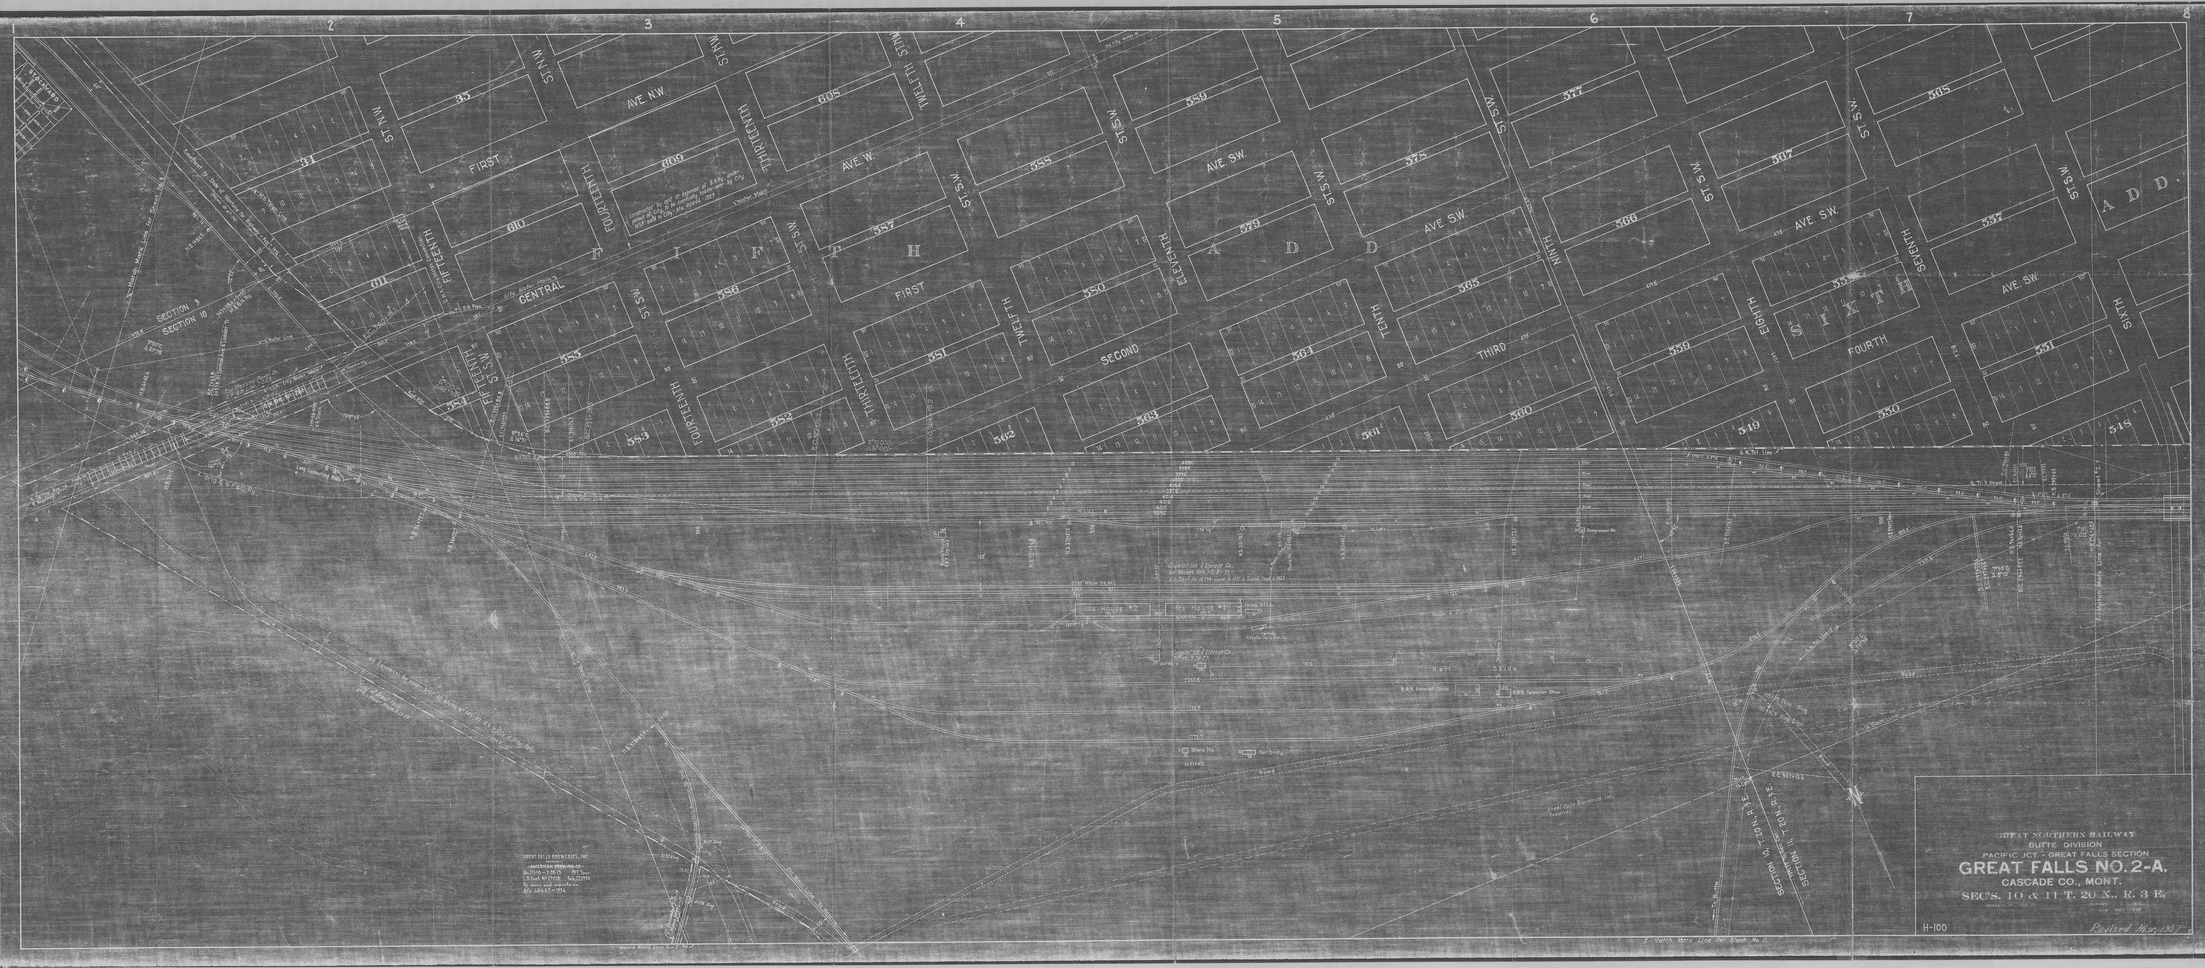
GREAT NORTHERN RAILWAY
BUTTE DIVISION
PACIFIC JCT. - GREAT FALLS SECTION
GREAT FALLS NO. 2-A.
CASCADE CO., MONT.
SEC'S. 10 & 11 T. 20 N., R. 3 E.
H-100
Revised Mar. 1937
FIFTH ADD.
SIXTH ADD.
FIRST AVE. N.W.
FIRST AVE. W.
SECOND AVE. S.W.
THIRD AVE. S.W.
FOURTH AVE. S.W.
AVE. S.W.
CENTRAL
FIRST
SECOND
THIRD
FOURTH
SIXTH
SEVENTH
EIGHTH
NINTH
TENTH
ELEVENTH
TWELFTH
THIRTEENTH
FOURTEENTH
FIFTEENTH
ST. N.W.
ST. S.W.
SECTION 3
SECTION 10
SECTION 10, T. 20 N., R. 3 E.
SECTION 11, T. 20 N., R. 3 E.
N

H-100

H-100