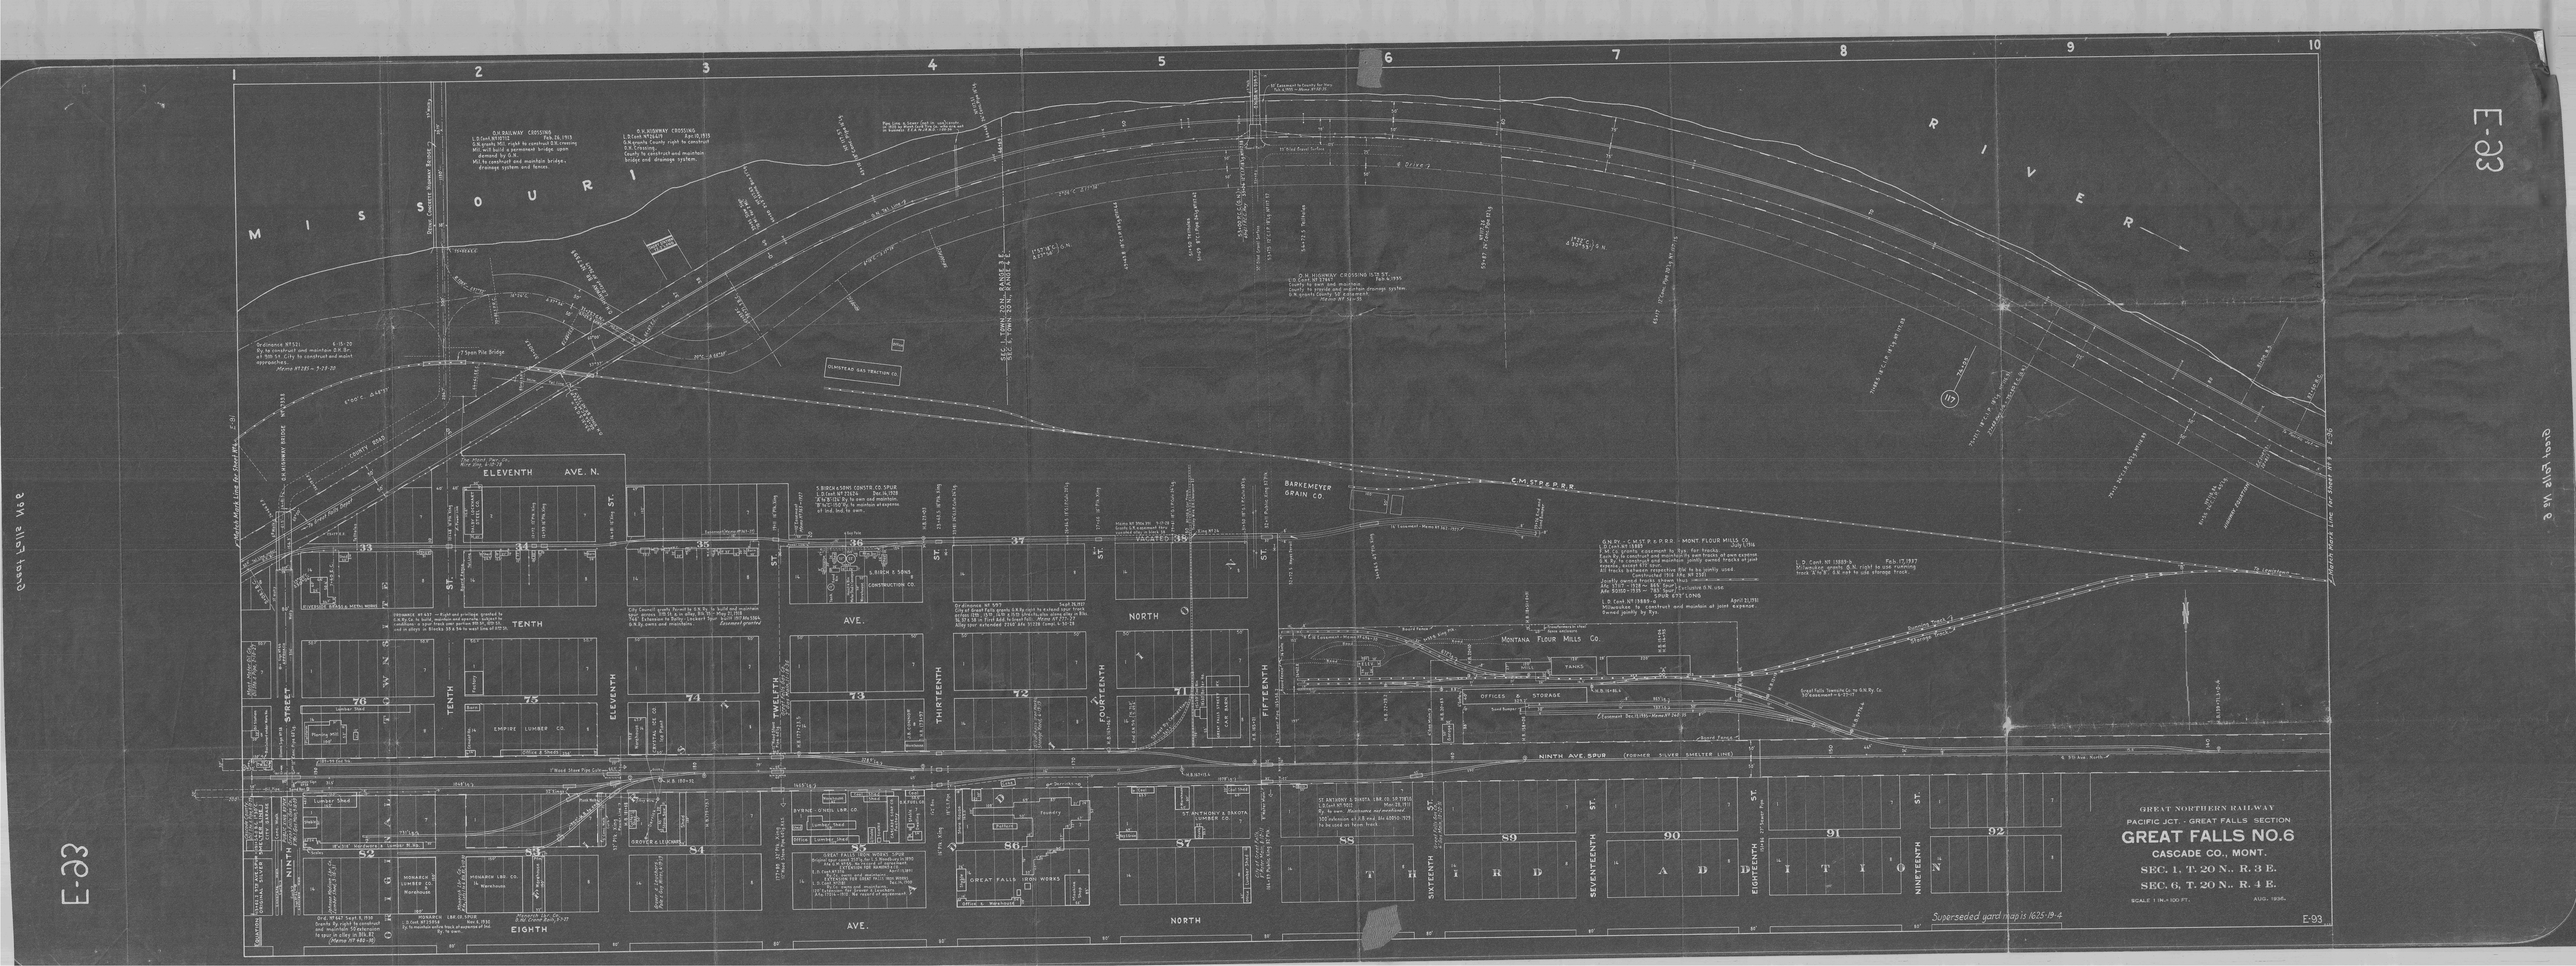

E-83
MISSOURI RIVER
ELEVENTH AVE. N.
TENTH AVE.
NORTH
EIGHTH AVE.
NORTH
ORIGINAL TOWNSITE
THIRD ADDITION
TENTH ST.
ELEVENTH ST.
TWELFTH ST.
THIRTEENTH ST.
FOURTEENTH ST.
FIFTEENTH ST.
SIXTEENTH ST.
SEVENTEENTH ST.
EIGHTEENTH ST.
NINETEENTH ST.
NINTH AVE. SPUR (FORMER SILVER SMELTER LINE)
BARKEMEYER GRAIN CO.
MONTANA FLOUR MILLS CO.
OFFICES & STORAGE
TANKS
EMPIRE LUMBER CO.
MONARCH LUMBER CO.
GREAT FALLS IRON WORKS
ST. ANTHONY & DAKOTA LUMBER CO.
GREAT NORTHERN RAILWAY
PACIFIC JCT. - GREAT FALLS SECTION
GREAT FALLS NO.6
CASCADE CO., MONT.
SEC. 1, T. 20 N., R. 3 E.
SEC. 6, T. 20 N., R. 4 E.
SCALE 1 IN. = 100 FT.
AUG. 1936.
Superseded yard map is 1625-19-4
E-93