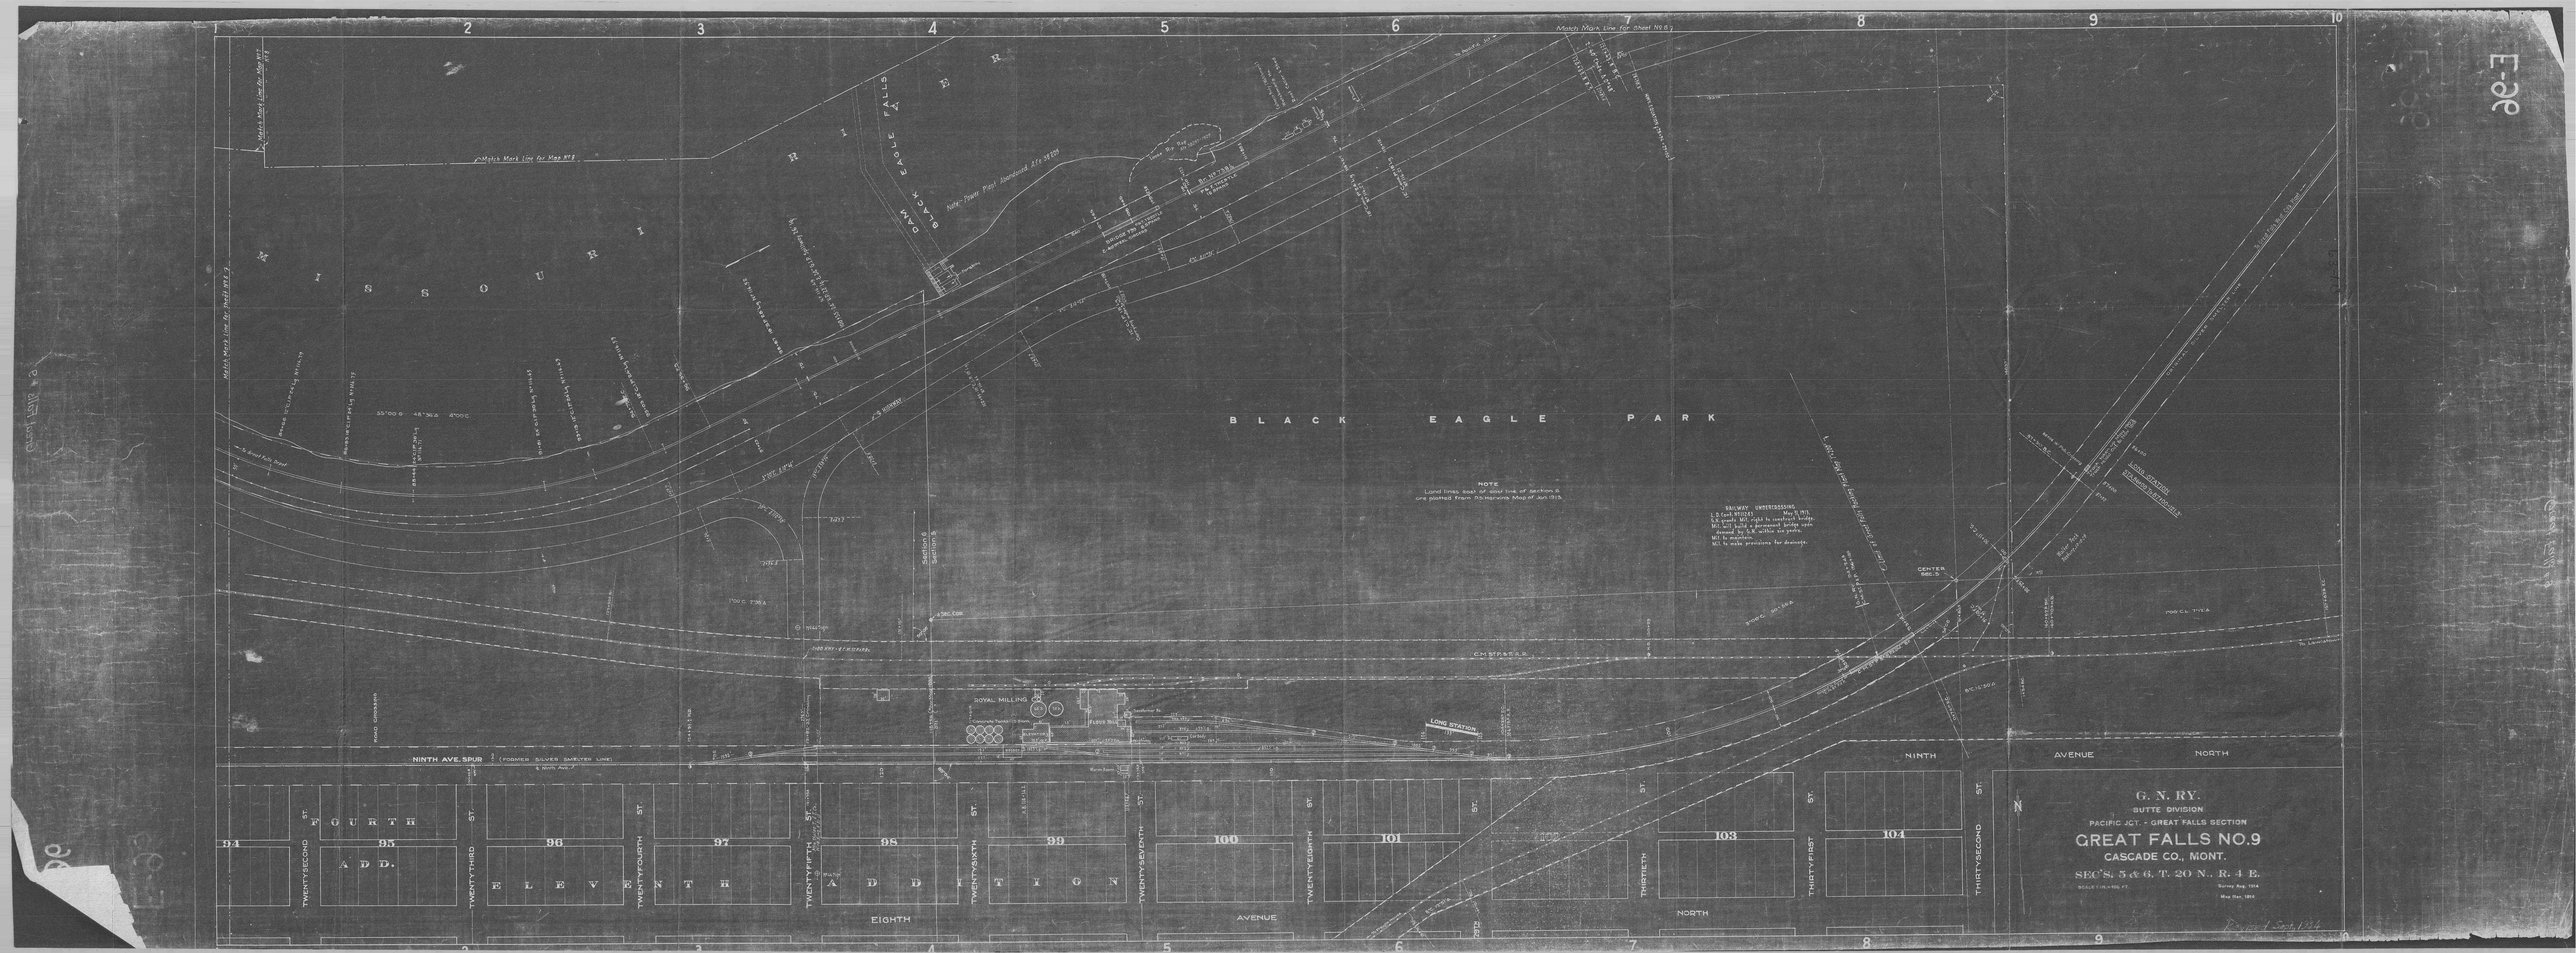

G. N. RY.
BUTTE DIVISION
PACIFIC JCT. - GREAT FALLS SECTION
GREAT FALLS NO.9
CASCADE CO., MONT.
SEC'S. 5 & 6. T. 20 N., R. 4 E.
BLACK EAGLE PARK
MISSOURI RIVER
DAM
BLACK EAGLE FALLS
NOTE
Land lines east of east line of section 6 are plotted from R.S. Harvey's Map of Jan 1915.
RAILWAY UNDERCROSSING
ROYAL MILLING
LONG STATION
NINTH AVE. SPUR (FORMER SILVER SMELTER LINE)
NINTH AVENUE NORTH
EIGHTH AVENUE NORTH
FOURTH ADD.
ELEVENTH ADDITION
TWENTYSECOND ST.
TWENTYTHIRD ST.
TWENTYFOURTH ST.
TWENTYFIFTH ST.
TWENTYSIXTH ST.
TWENTYSEVENTH ST.
TWENTYEIGHTH ST.
THIRTIETH ST.
THIRTYFIRST ST.
THIRTYSECOND ST.
94
95
96
97
98
99
100
101
103
104