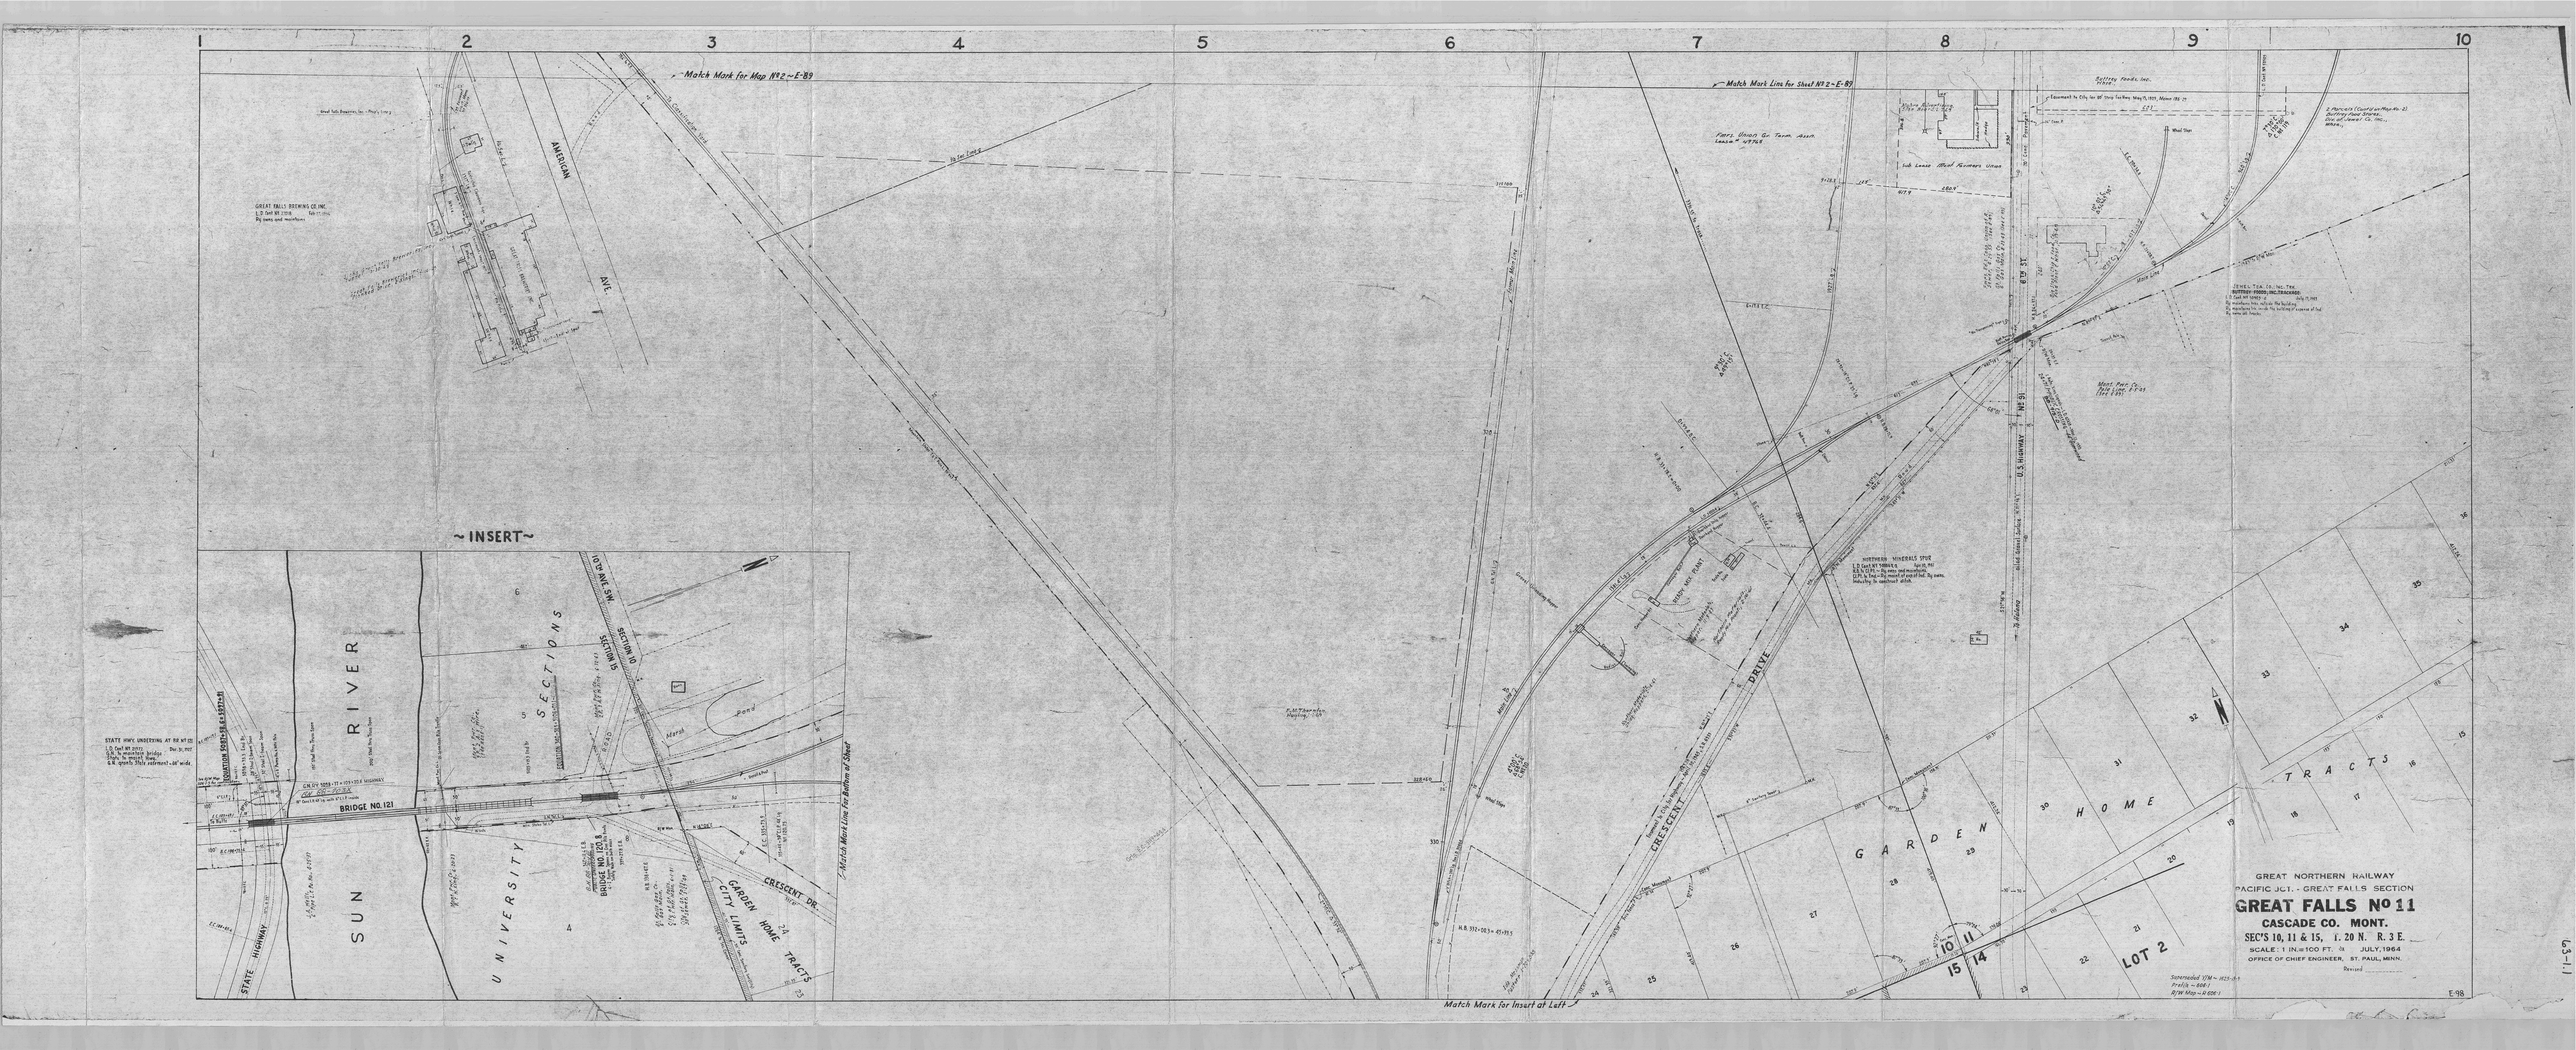

Match Mark for Map No 2 ~ E-89
Match Mark Line for Sheet No 2 ~ E-89
AMERICAN AVE.
~INSERT~
SUN RIVER
UNIVERSITY SECTIONS
BRIDGE NO. 121
BRIDGE NO. 120.8
10TH AVE. SW.
SECTION 10
SECTION 15
CRESCENT DR.
GARDEN HOME TRACTS
CITY LIMITS
STATE HIGHWAY
Match Mark Line For Bottom of Sheet
Match Mark for Insert at Left
GARDEN HOME TRACTS
CRESCENT DRIVE
U.S. HIGHWAY No 91
LOT 2
GREAT NORTHERN RAILWAY
PACIFIC JCT. - GREAT FALLS SECTION
GREAT FALLS No 11
CASCADE CO. MONT.
SEC'S 10, 11 & 15, T. 20 N. R. 3 E.
SCALE: 1 IN. = 100 FT. JULY, 1964
OFFICE OF CHIEF ENGINEER, ST. PAUL, MINN.
Revised
E-98