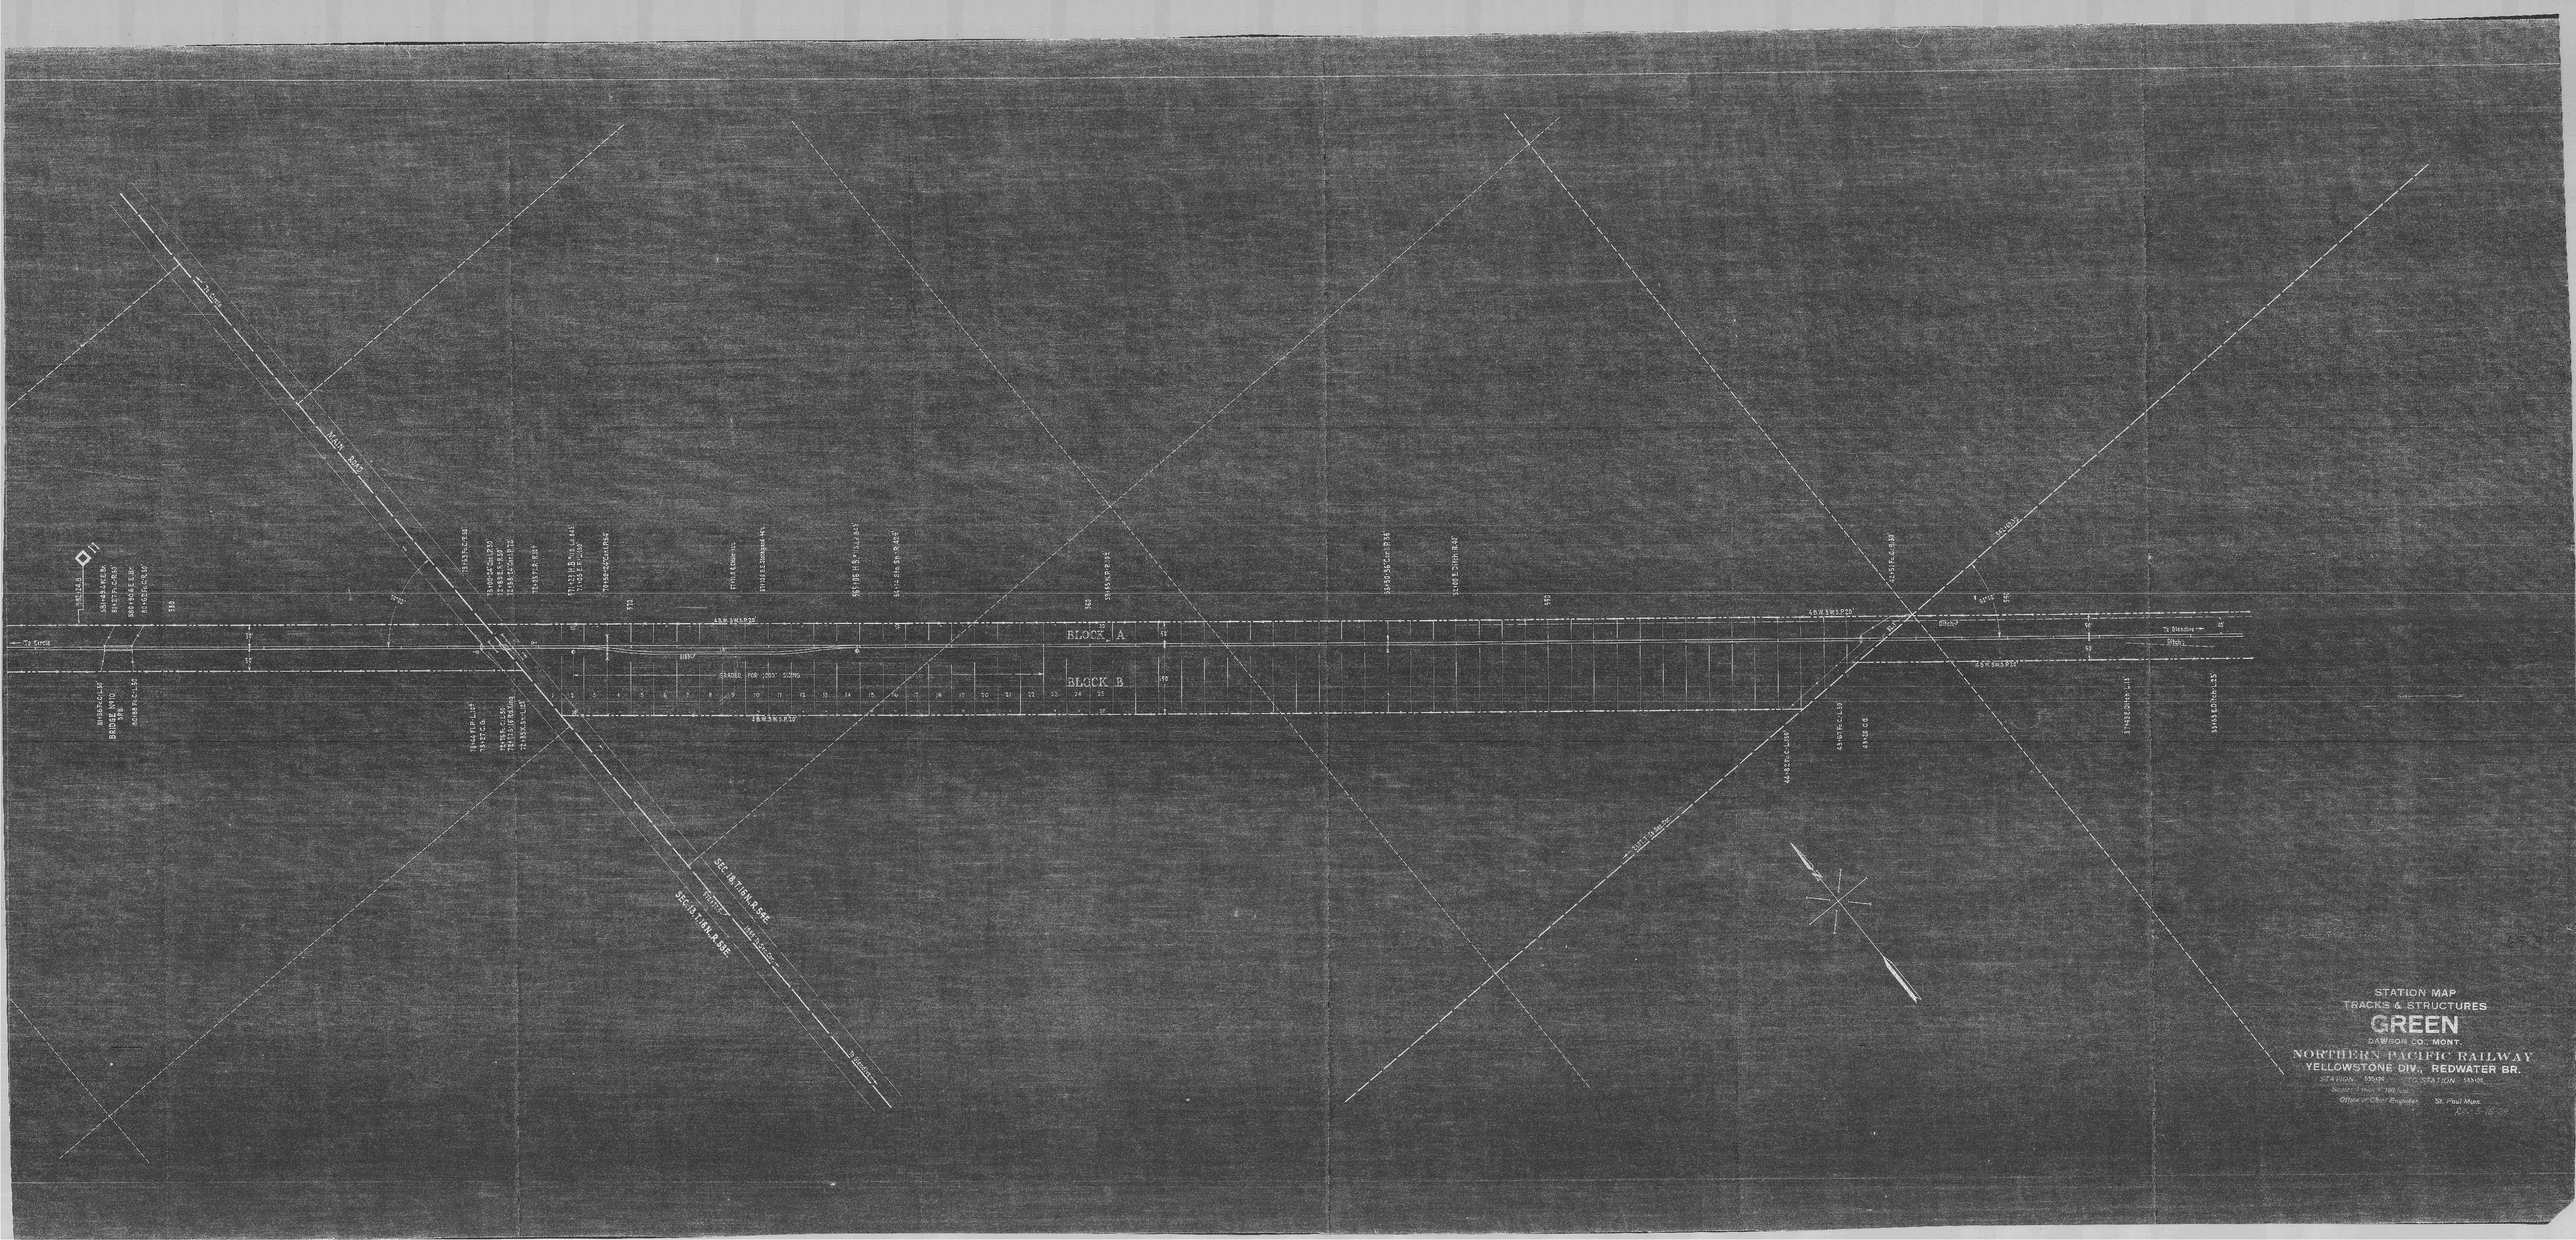
STATION MAP
TRACKS & STRUCTURES
GREEN
DAWSON CO., MONT.
NORTHERN PACIFIC RAILWAY
YELLOWSTONE DIV., REDWATER BR.
STATION 135+94 TO STATION 153+05
Scale: 1 inch = 100 feet
Office of Chief Engineer St. Paul Minn.
BLOCK A
BLOCK B
MAIN ROAD
To Circle
To Glendive
Dist.
GRADED FOR 1000' SIDING
SEC. 18, T16N, R54E
SEC. 13, T16N, R53E
Section Line
Quarter Line