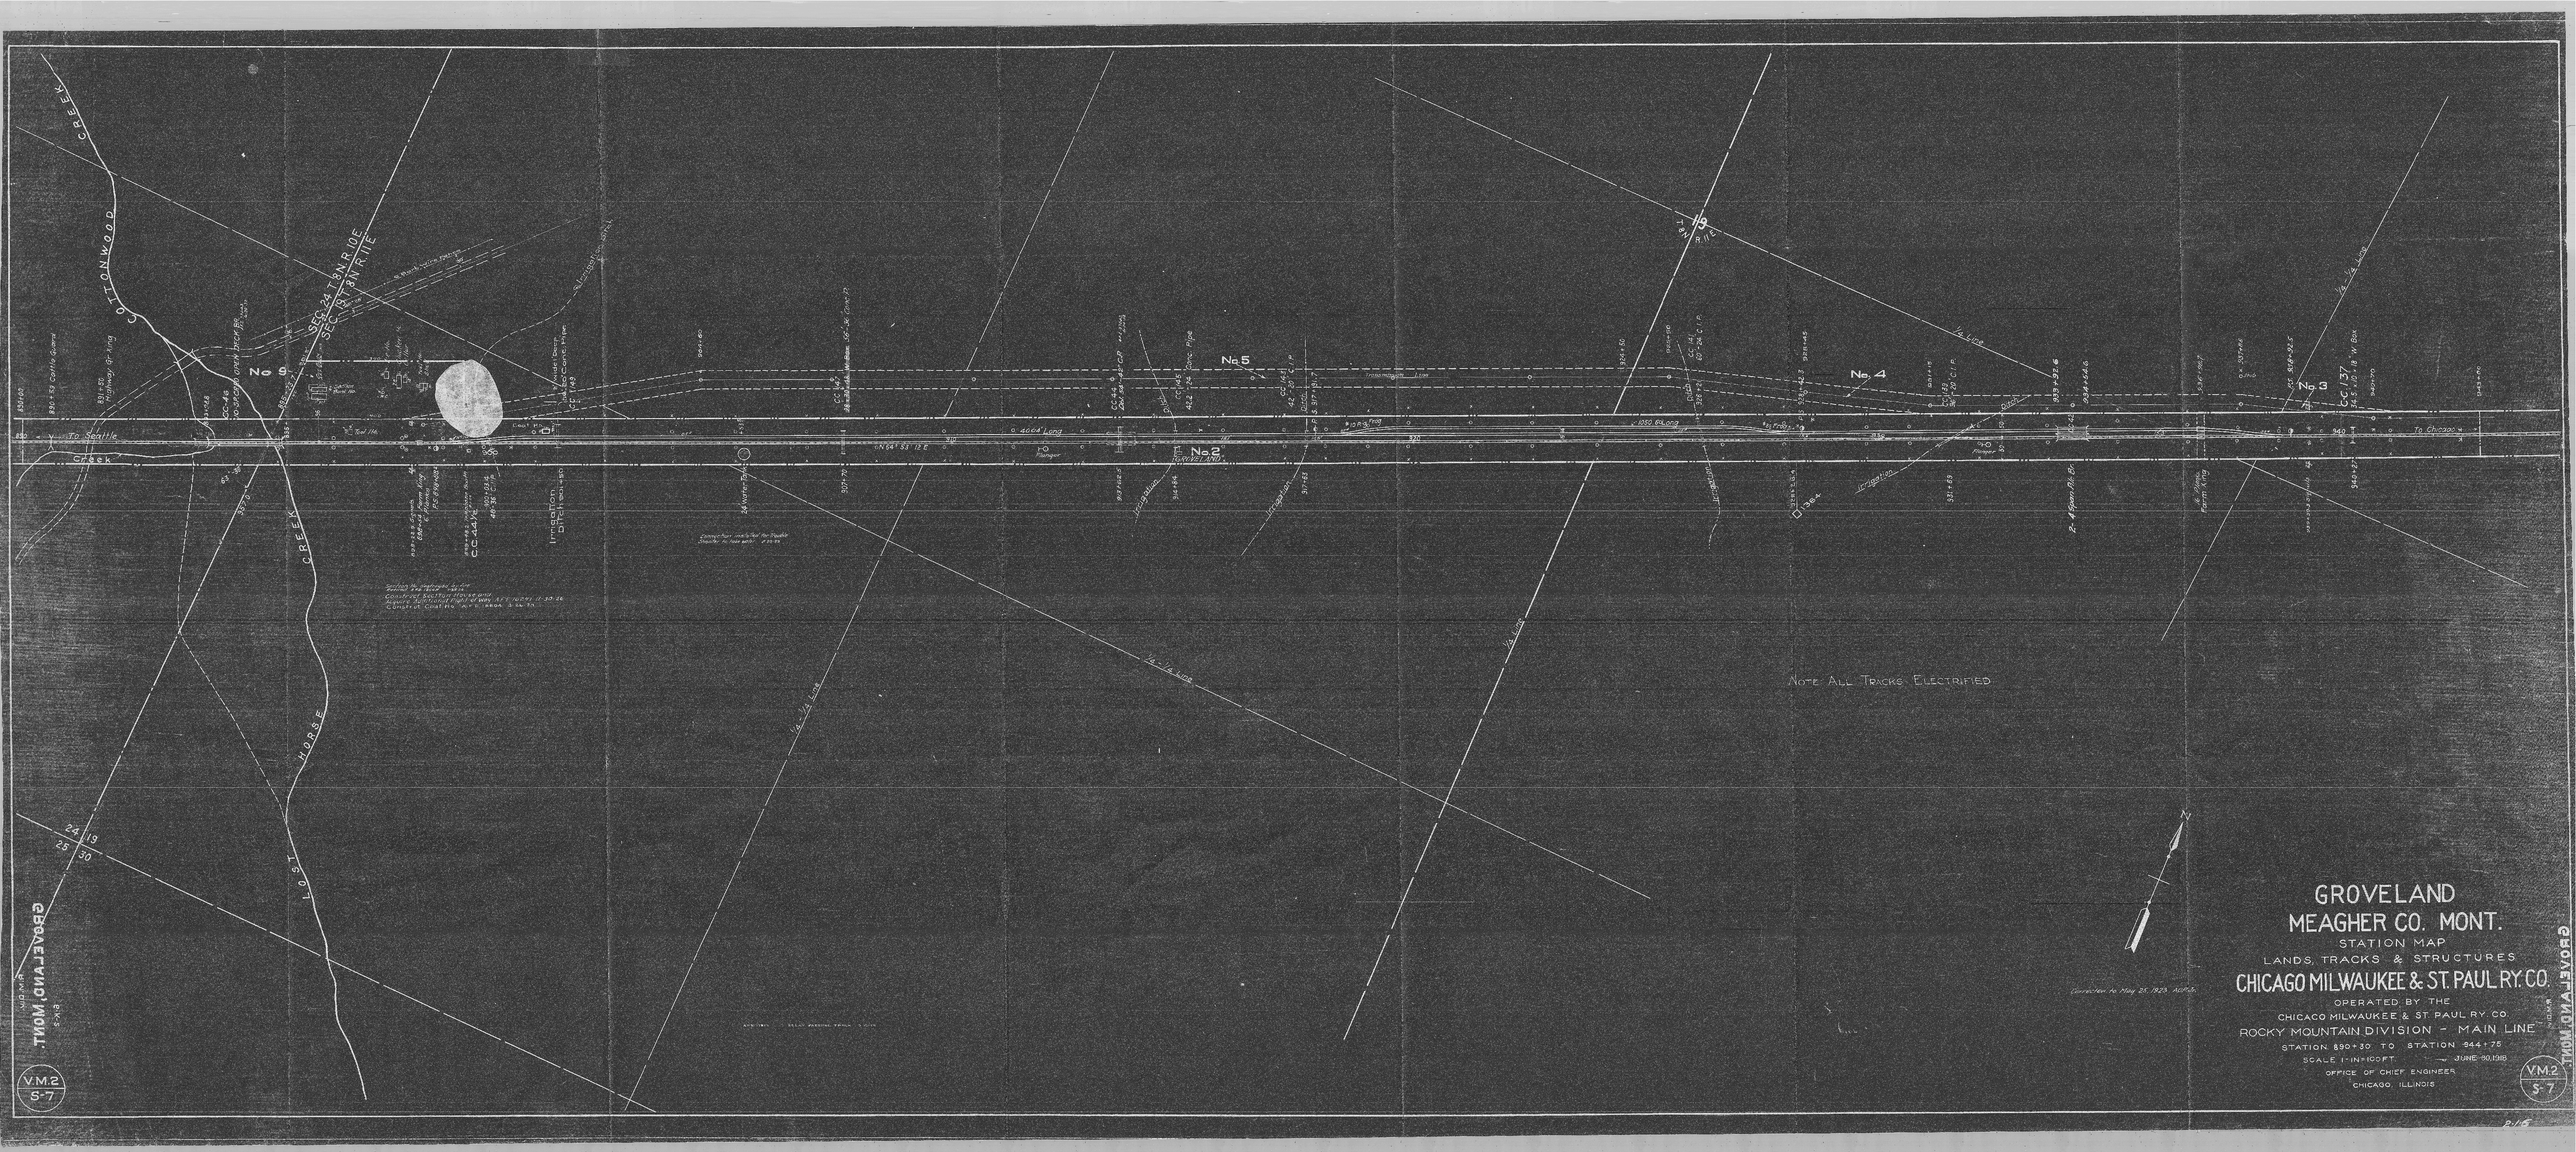
GROVELAND
MEAGHER CO. MONT.
STATION MAP
LANDS, TRACKS & STRUCTURES
CHICAGO MILWAUKEE & ST. PAUL RY. CO.
OPERATED BY THE
CHICAGO MILWAUKEE & ST. PAUL RY. CO.
ROCKY MOUNTAIN DIVISION - MAIN LINE
STATION 890+30 TO STATION 944+75
SCALE 1-IN=100 FT.
JUNE 30, 1918
OFFICE OF CHIEF ENGINEER
CHICAGO, ILLINOIS
V.M.2
S-7
NOTE ALL TRACKS ELECTRIFIED
To Seattle
To Chicago
No. 3
No. 4
No. 5
No. 8
No. 9
COTTONWOOD CREEK
LOST HORSE CREEK
SEC. 24 T.8 N. R. 10 E.
SEC. 19 T. 8 N. R. 11 E.
N 64° 51' 12" E
Irrigation Ditch
Corrected to May 25, 1920