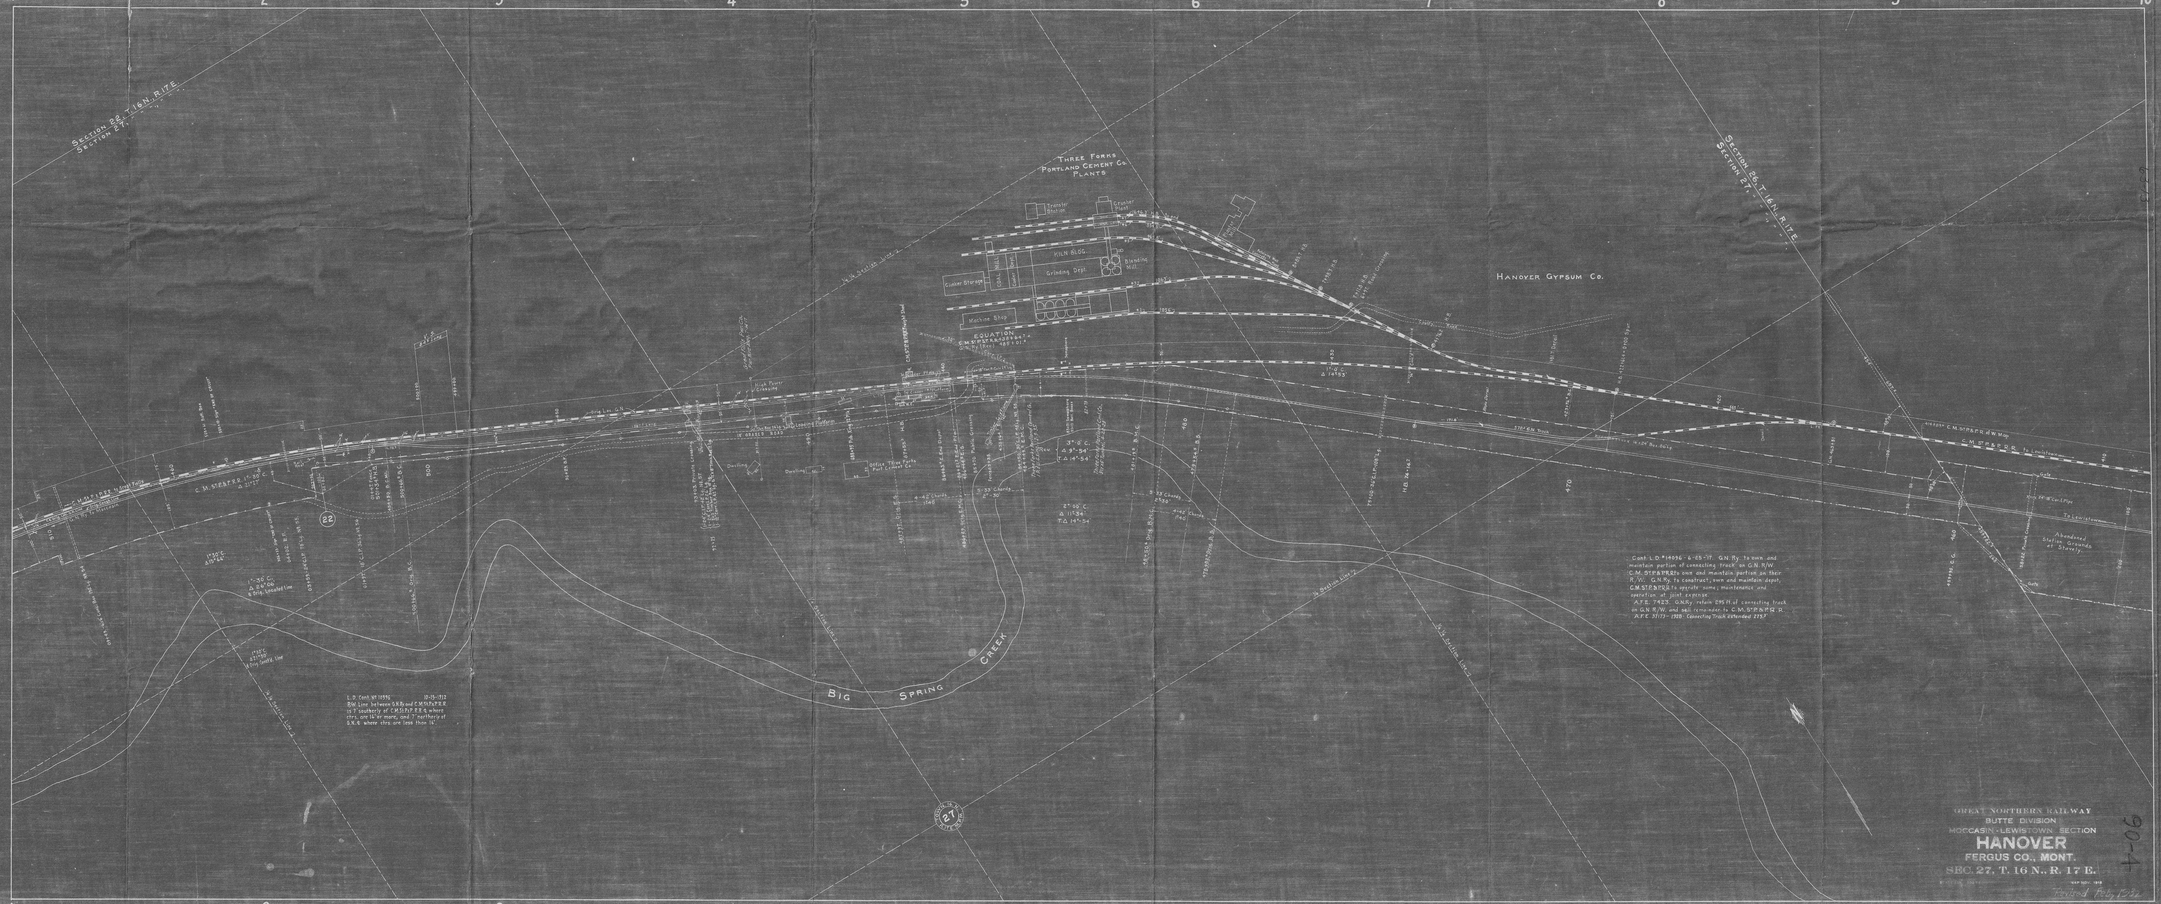

Section 22, T. 16 N., R. 17 E.
Section 27
Three Forks Portland Cement Co. Plants
Kiln Bldg.
Grinding Dept.
Blending Well
Machine Shop
Equation
Hanover Gypsum Co.
Section 26, T. 16 N., R. 17 E.
Section 27
Big Spring Creek
Abandoned Station Grounds at Sturgis
Cont. L.D. #14096 - 6-25-'17. G.N. Ry. to own and maintain portion of connecting track on G.N. R/W. C.M. St.P.&P.R.R. to own and maintain portion on their R/W. G.N. Ry. to construct, own and maintain depot, C.M. St.P.&P.R.R. to operate same; maintenance and operation at joint expense.
A.F.E. 7423. G.N. Ry. retain 295 ft. of connecting track on G.N. R/W and will remainder to C.M. St.P.&P.R.R.
A.F.E. 37173 - 1928. Connecting Track Extended 275.7
GREAT NORTHERN RAILWAY
BUTTE DIVISION
MOCCASIN - LEWISTOWN SECTION
HANOVER
FERGUS CO., MONT.
SEC. 27, T. 16 N., R. 17 E.
Revised Feby 1922

7-30

90-4