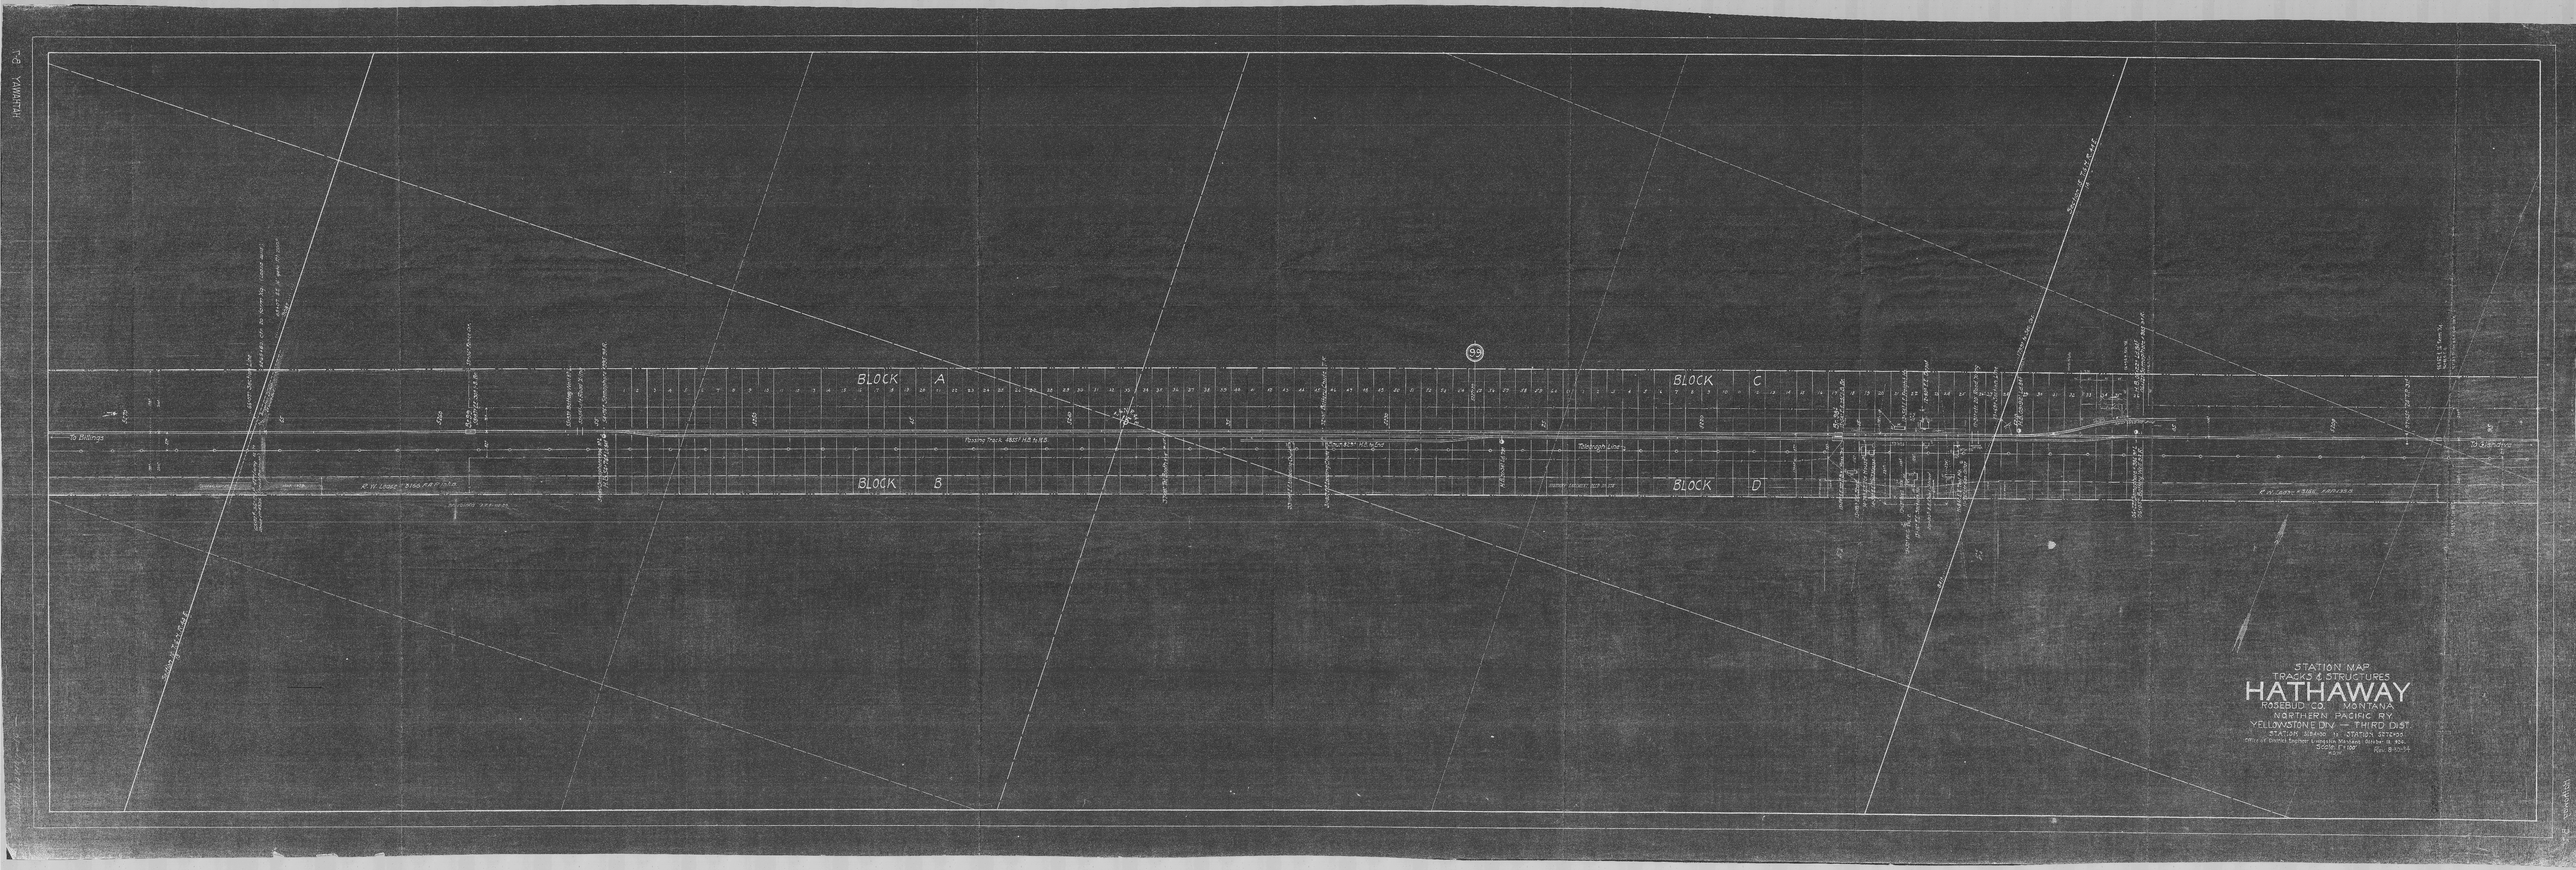

BLOCK A
BLOCK B
BLOCK C
BLOCK D
99
To Billings
To Sheridan
Passing Track
Through Line
STATION MAP
TRACKS & STRUCTURES
HATHAWAY
ROSEBUD CO. MONTANA
NORTHERN PACIFIC RY.
YELLOWSTONE DIV. — THIRD DIST.
STATION 1184+00 to STATION 1272+95
Office of District Engineer Livingston Montana October 16 1904
SCALE 1" = 100'
Rev. 8-10-34