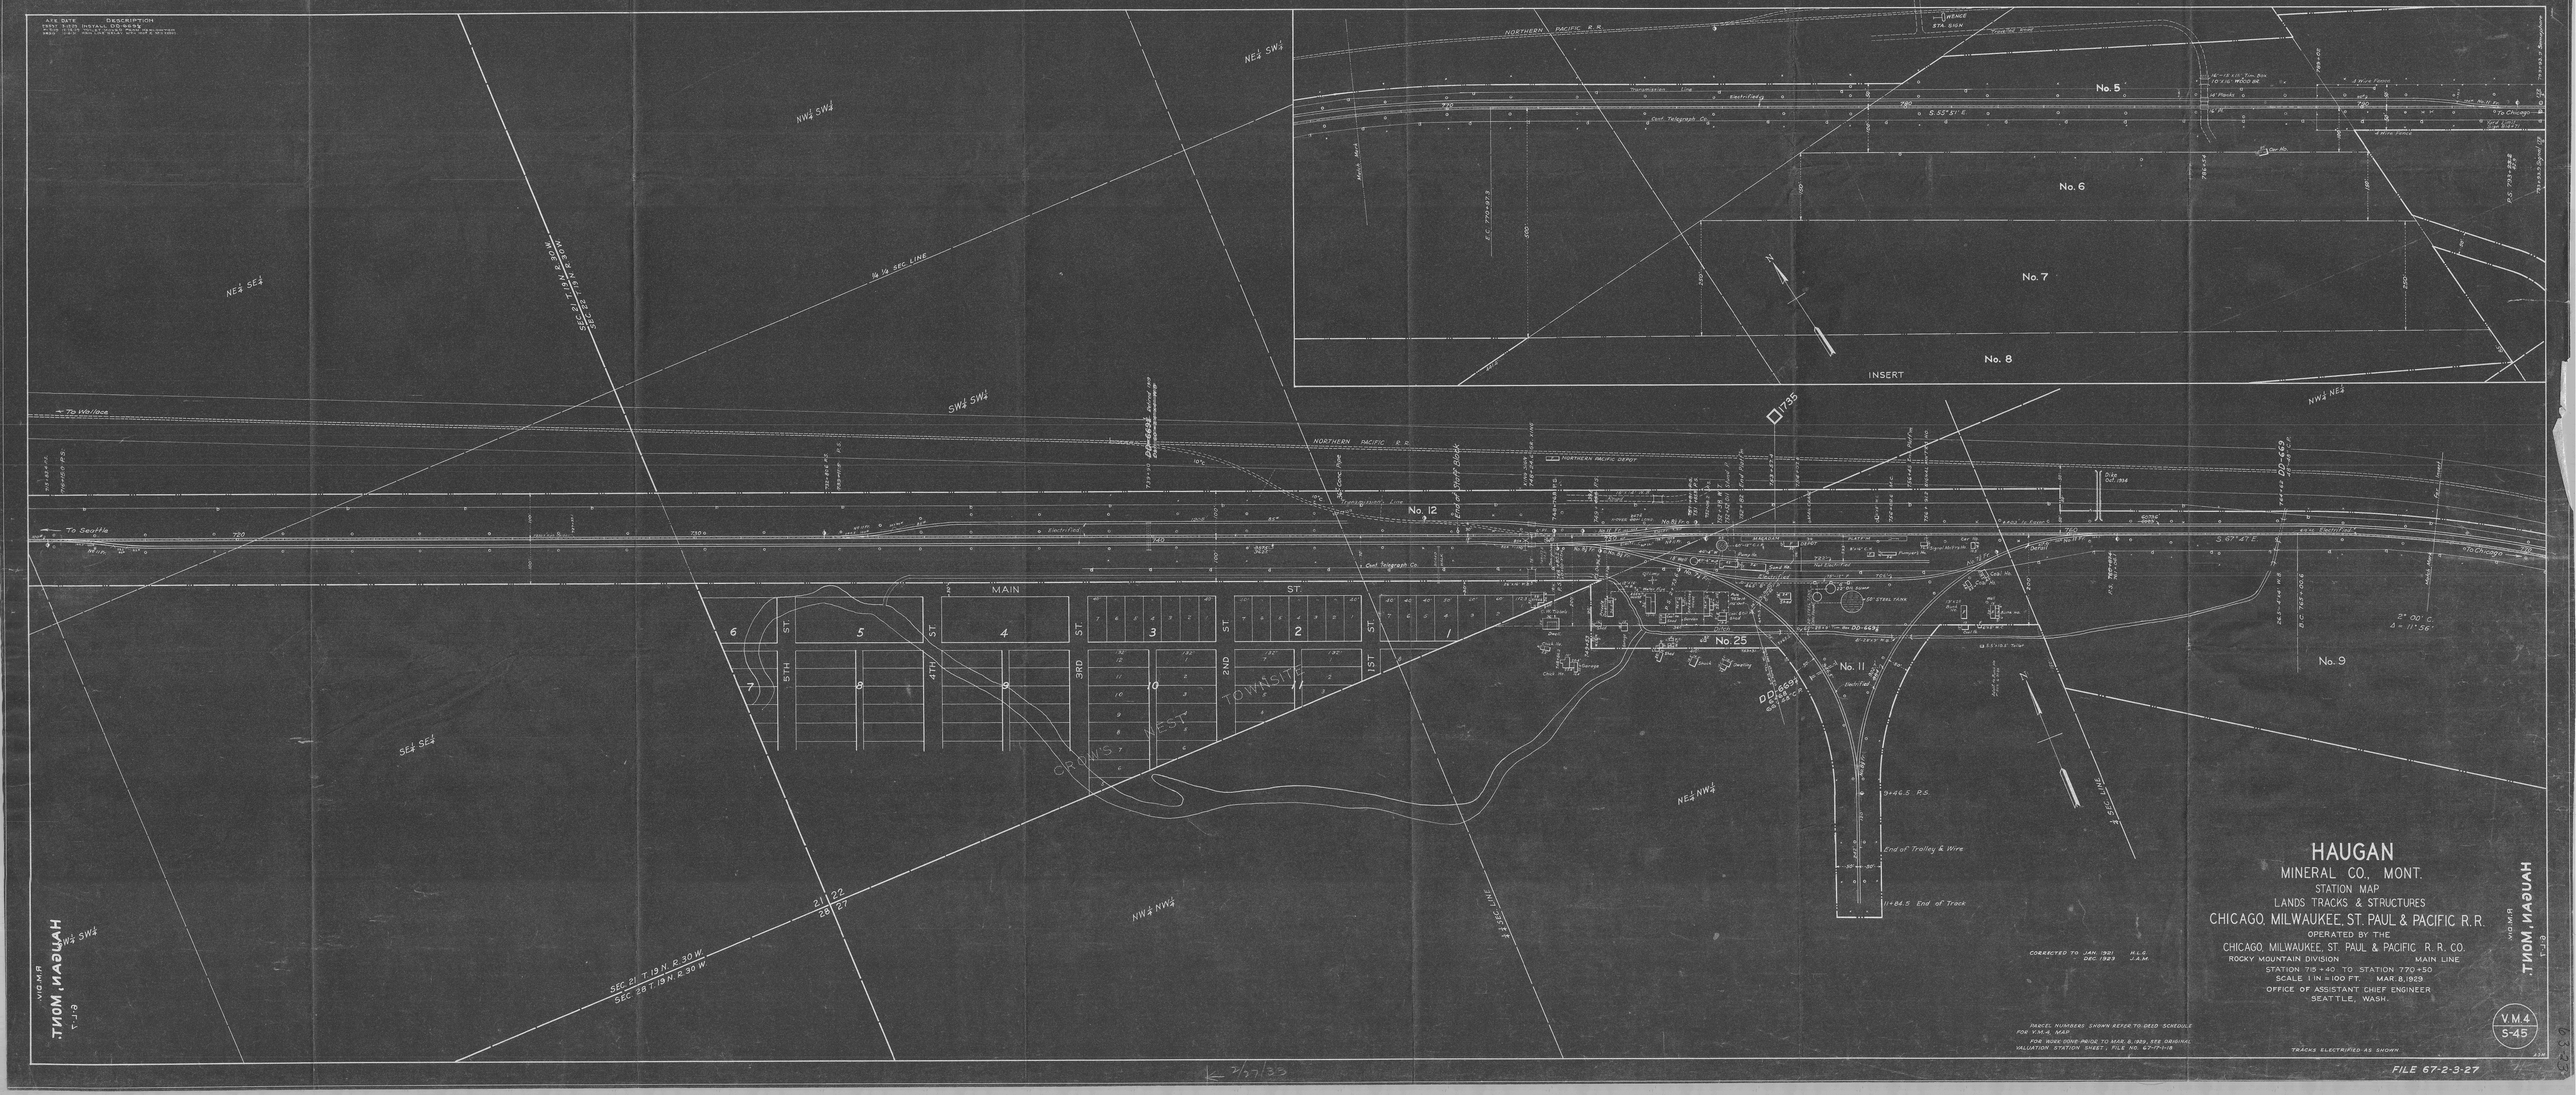
HAUGAN
MINERAL CO., MONT.
STATION MAP
LANDS TRACKS & STRUCTURES
CHICAGO, MILWAUKEE, ST. PAUL & PACIFIC R.R.
OPERATED BY THE
CHICAGO, MILWAUKEE, ST. PAUL & PACIFIC R.R. CO.
ROCKY MOUNTAIN DIVISION MAIN LINE
STATION 715+40 TO STATION 770+50
SCALE 1 IN = 100 FT. MAR. 8, 1929
OFFICE OF ASSISTANT CHIEF ENGINEER
SEATTLE, WASH.
V.M.4
S-45
FILE 67-2-3-27
CORRECTED TO JAN. 1921 M.L.S.
DEC. 1929 J.A.M.
PARCEL NUMBERS SHOWN REFER TO DEED SCHEDULE FOR V.M.4 MAP.
FOR WORK DONE PRIOR TO MAR. 8, 1929, SEE ORIGINAL VALUATION STATION SHEET, FILE NO. 67-17-1-18
TRACKS ELECTRIFIED AS SHOWN
MAIN ST.
5TH ST.
4TH ST.
3RD ST.
2ND ST.
1ST ST.
CROW'S NEST TOWNSITE
NORTHERN PACIFIC R.R.
NORTHERN PACIFIC DEPOT
To Seattle
To Chicago
To Wallace
No. 5
No. 6
No. 7
No. 8
No. 9
No. 11
No. 12
No. 25
INSERT
End of Trolley & Wire
11+84.5 End of Track
SEC. 21 T. 19 N. R. 30 W.
SEC. 28 T. 19 N. R. 30 W.
SEC. 21 T. 19 N. R. 30 W.
SEC. 28 T. 19 N. R. 30 W.
NE¼ SE¼
SW¼ SW¼
NW¼ SW¼
NE¼ SW¼
NE¼ NW¼
NW¼ NE¼
SE¼ SE¼
NW¼ NW¼
SW¼ SW¼
1735
2° 00' C.
Δ = 11° 56'
HAUGAN, MONT.
V.M.4
S-45