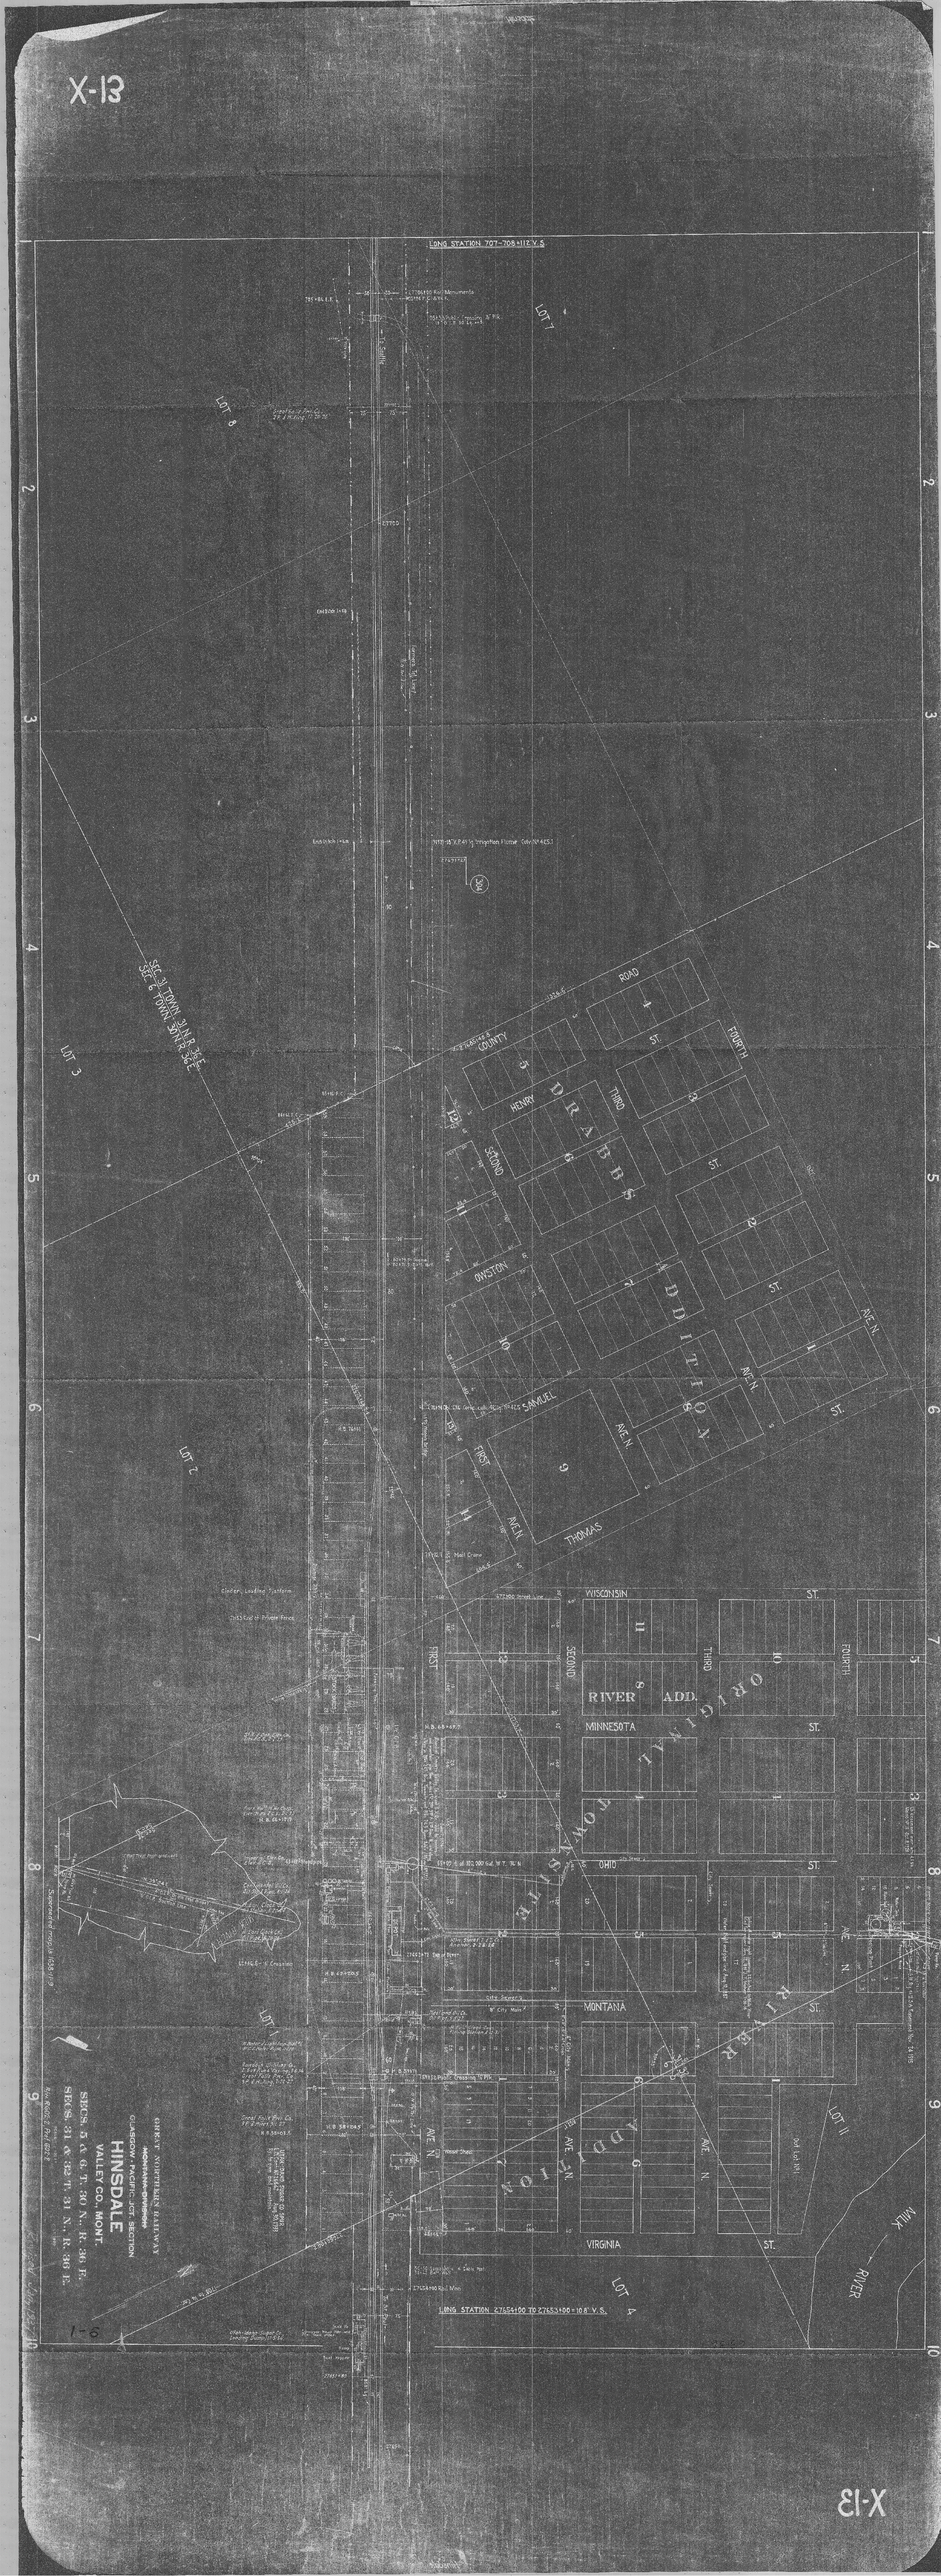
X-13
LONG STATION 707-708=112' V.S.
LOT 7
LOT 8
LOT 3
LOT 2
LOT 1
LOT 4
LOT 11
SEC. 31 TOWN 31 N. R. 36 E.
SEC. 6 TOWN 30 N. R. 36 E.
ROAD
COUNTY
FOURTH
ST.
THIRD
HENRY
SECOND
DRABBS
ADDITION
OWSTON
SAMUEL
FIRST
AVE. N.
THOMAS
WISCONSIN
ST.
FIRST
SECOND
THIRD
FOURTH
RIVER ADD.
ORIGINAL TOWNSITE
MINNESOTA
ST.
OHIO
ST.
MONTANA
ST.
RIVER
ADDITION
AVE. N.
VIRGINIA
ST.
MILK RIVER
LONG STATION 27654+00 TO 27653+00=10.8' V.S.
GREAT NORTHERN RAILWAY
MONTANA-DIVISION
GLASGOW-PACIFIC JCT. SECTION
HINSDALE
VALLEY CO., MONT.
SECS. 5 & 6 T. 30 N., R. 36 E.
SECS. 31 & 32 T. 31 N., R. 36 E.
1-6
X-13