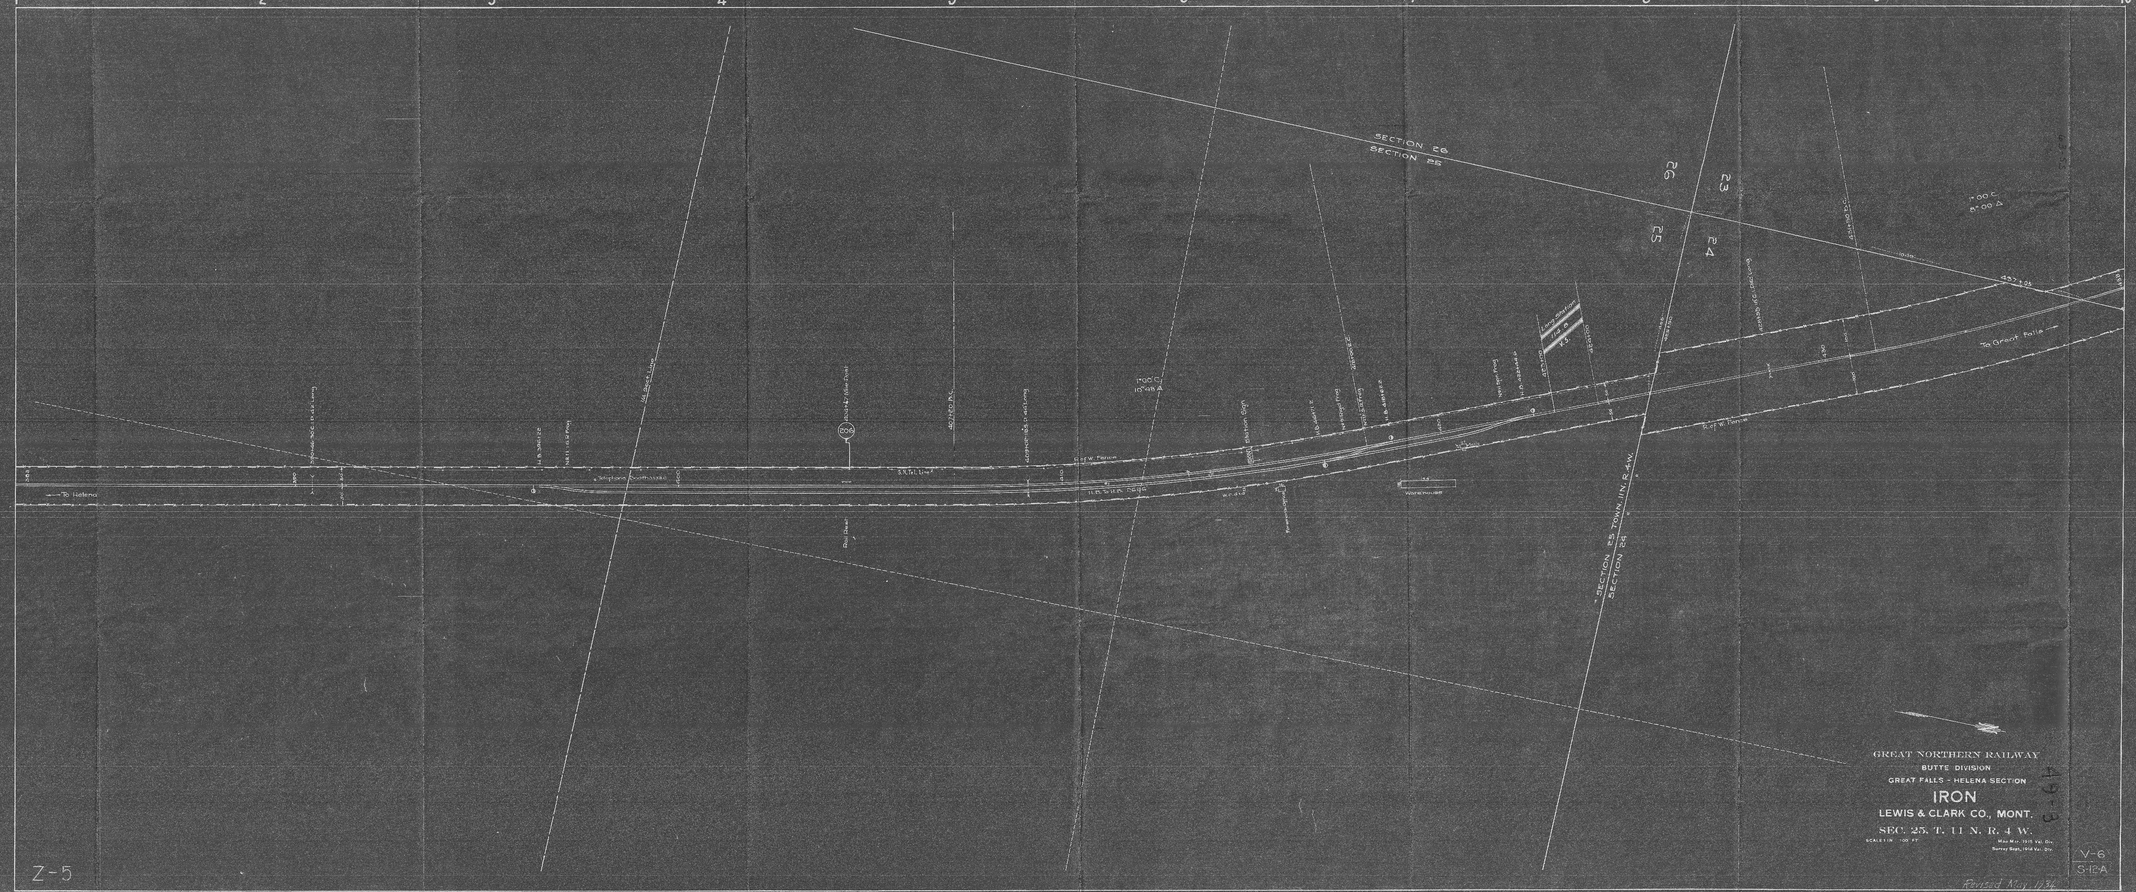
SECTION 26
SECTION 25
SECTION 25 TOWN. 11 N. R. 4 W.
SECTION 24
To Great Falls
To Helena
Z-5
GREAT NORTHERN RAILWAY
BUTTE DIVISION
GREAT FALLS - HELENA SECTION
IRON
LEWIS & CLARK CO., MONT.
SEC. 25. T. 11 N. R. 4 W.
V-6
S-12-A
Revised May 1934

Z-2

Z-2