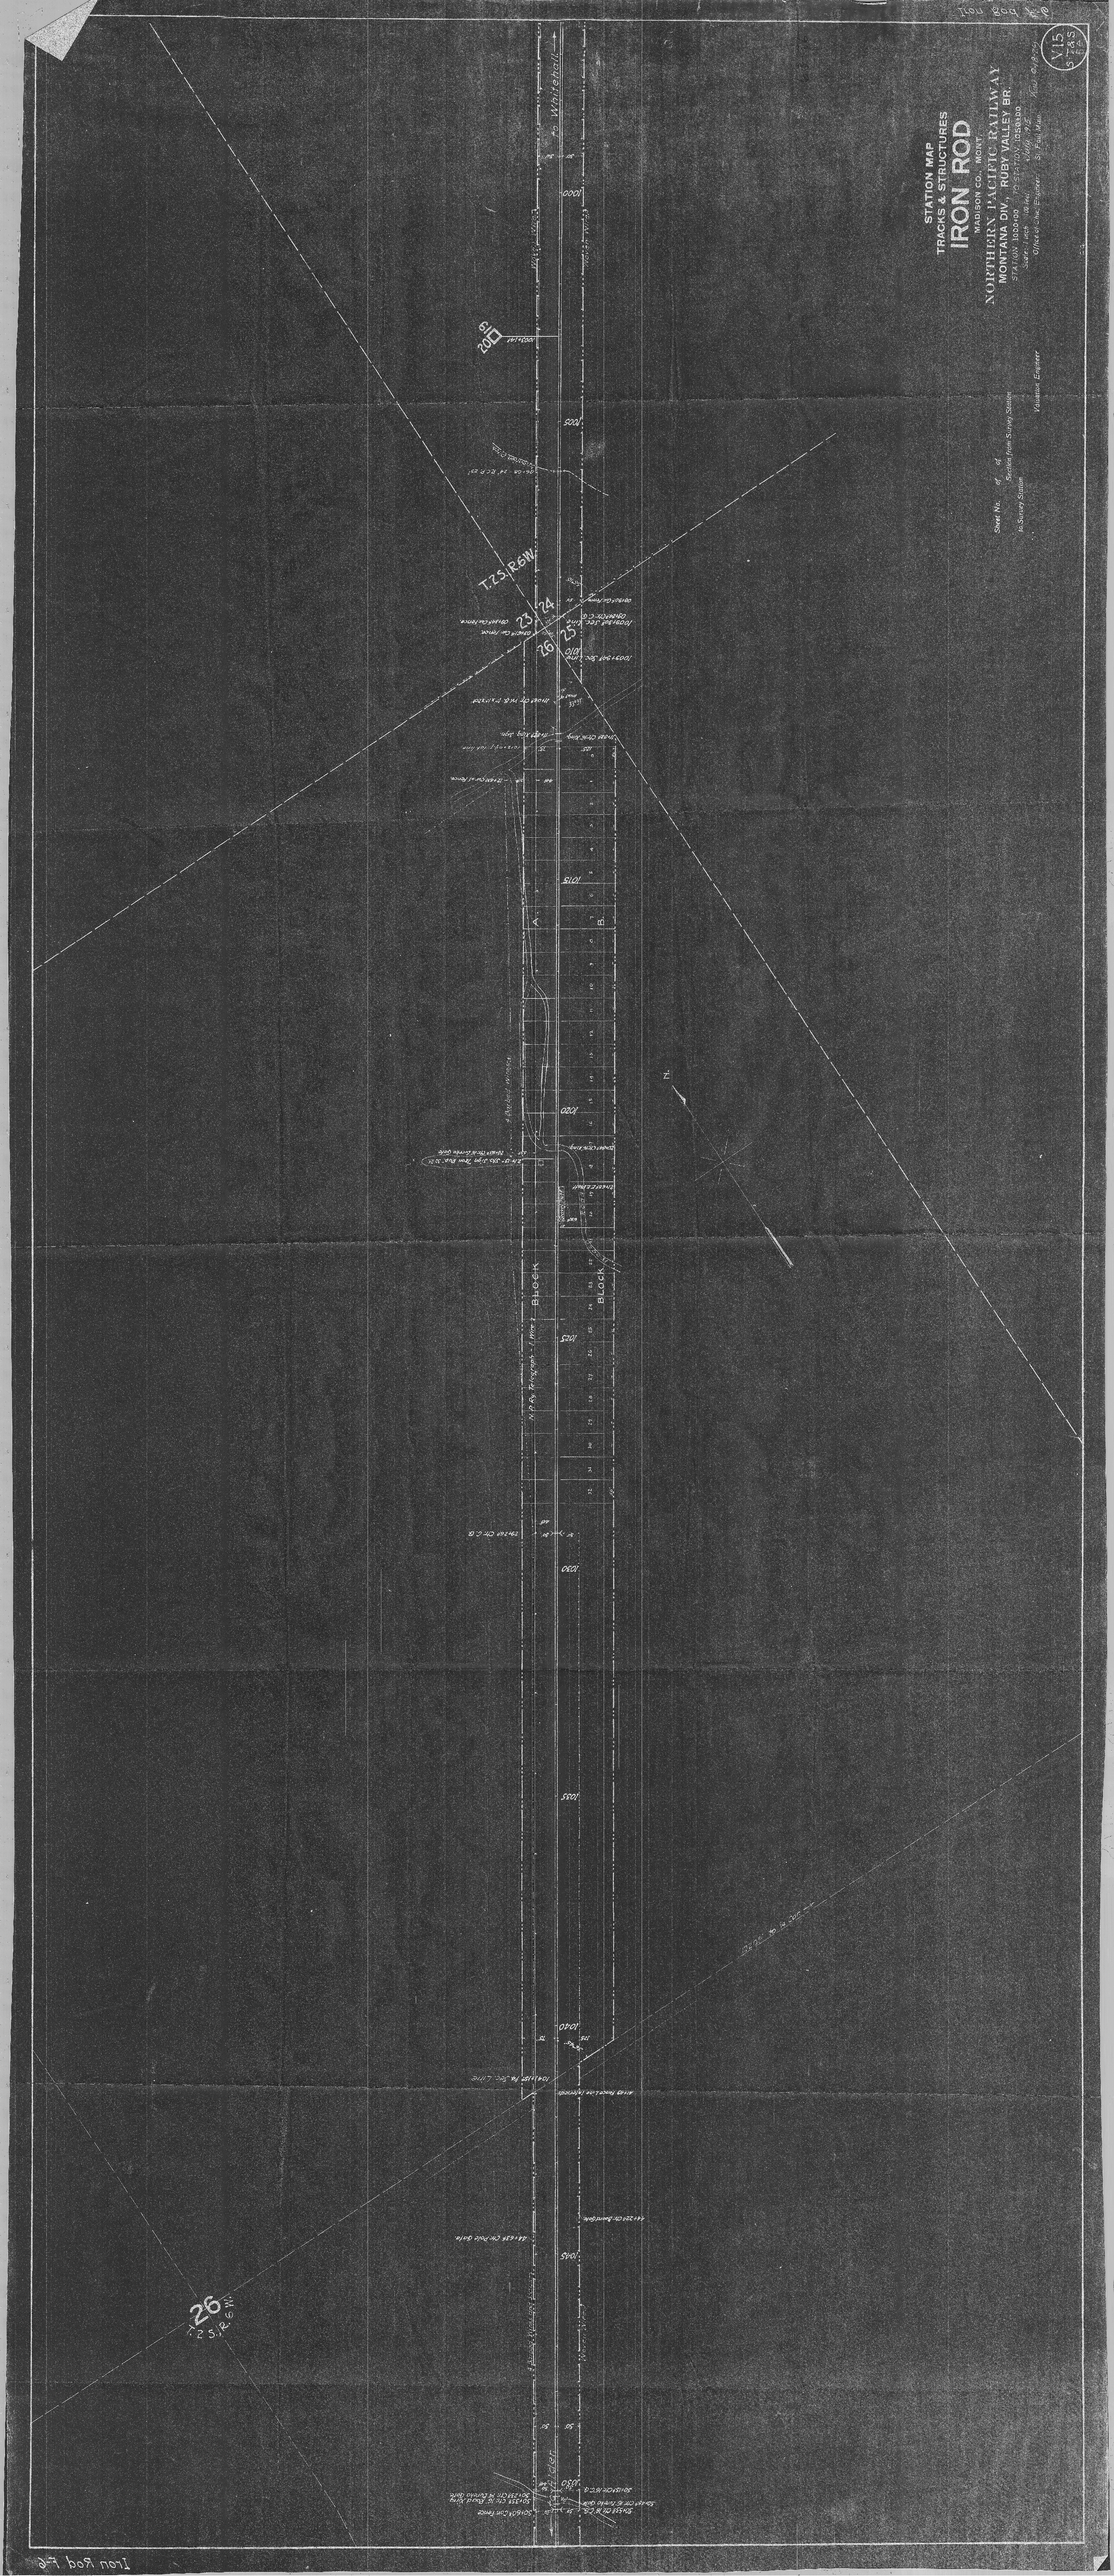
STATION MAP
TRACKS & STRUCTURES
IRON ROD
MADISON CO., MONT.
NORTHERN PACIFIC RAILWAY
MONTANA DIV., RUBY VALLEY BR.
STATION 1000+00 TO STATION 1056+00
Sheet No. 8 of
Section from Survey Station
to Survey Station
Yousseau Engineer
Office of Chief Engineer
St. Paul, Minn.
V15
T.2S. R.6W.
BLOCK
BLOCK
26
T.2S. R.6W.
Iron Rod F-6