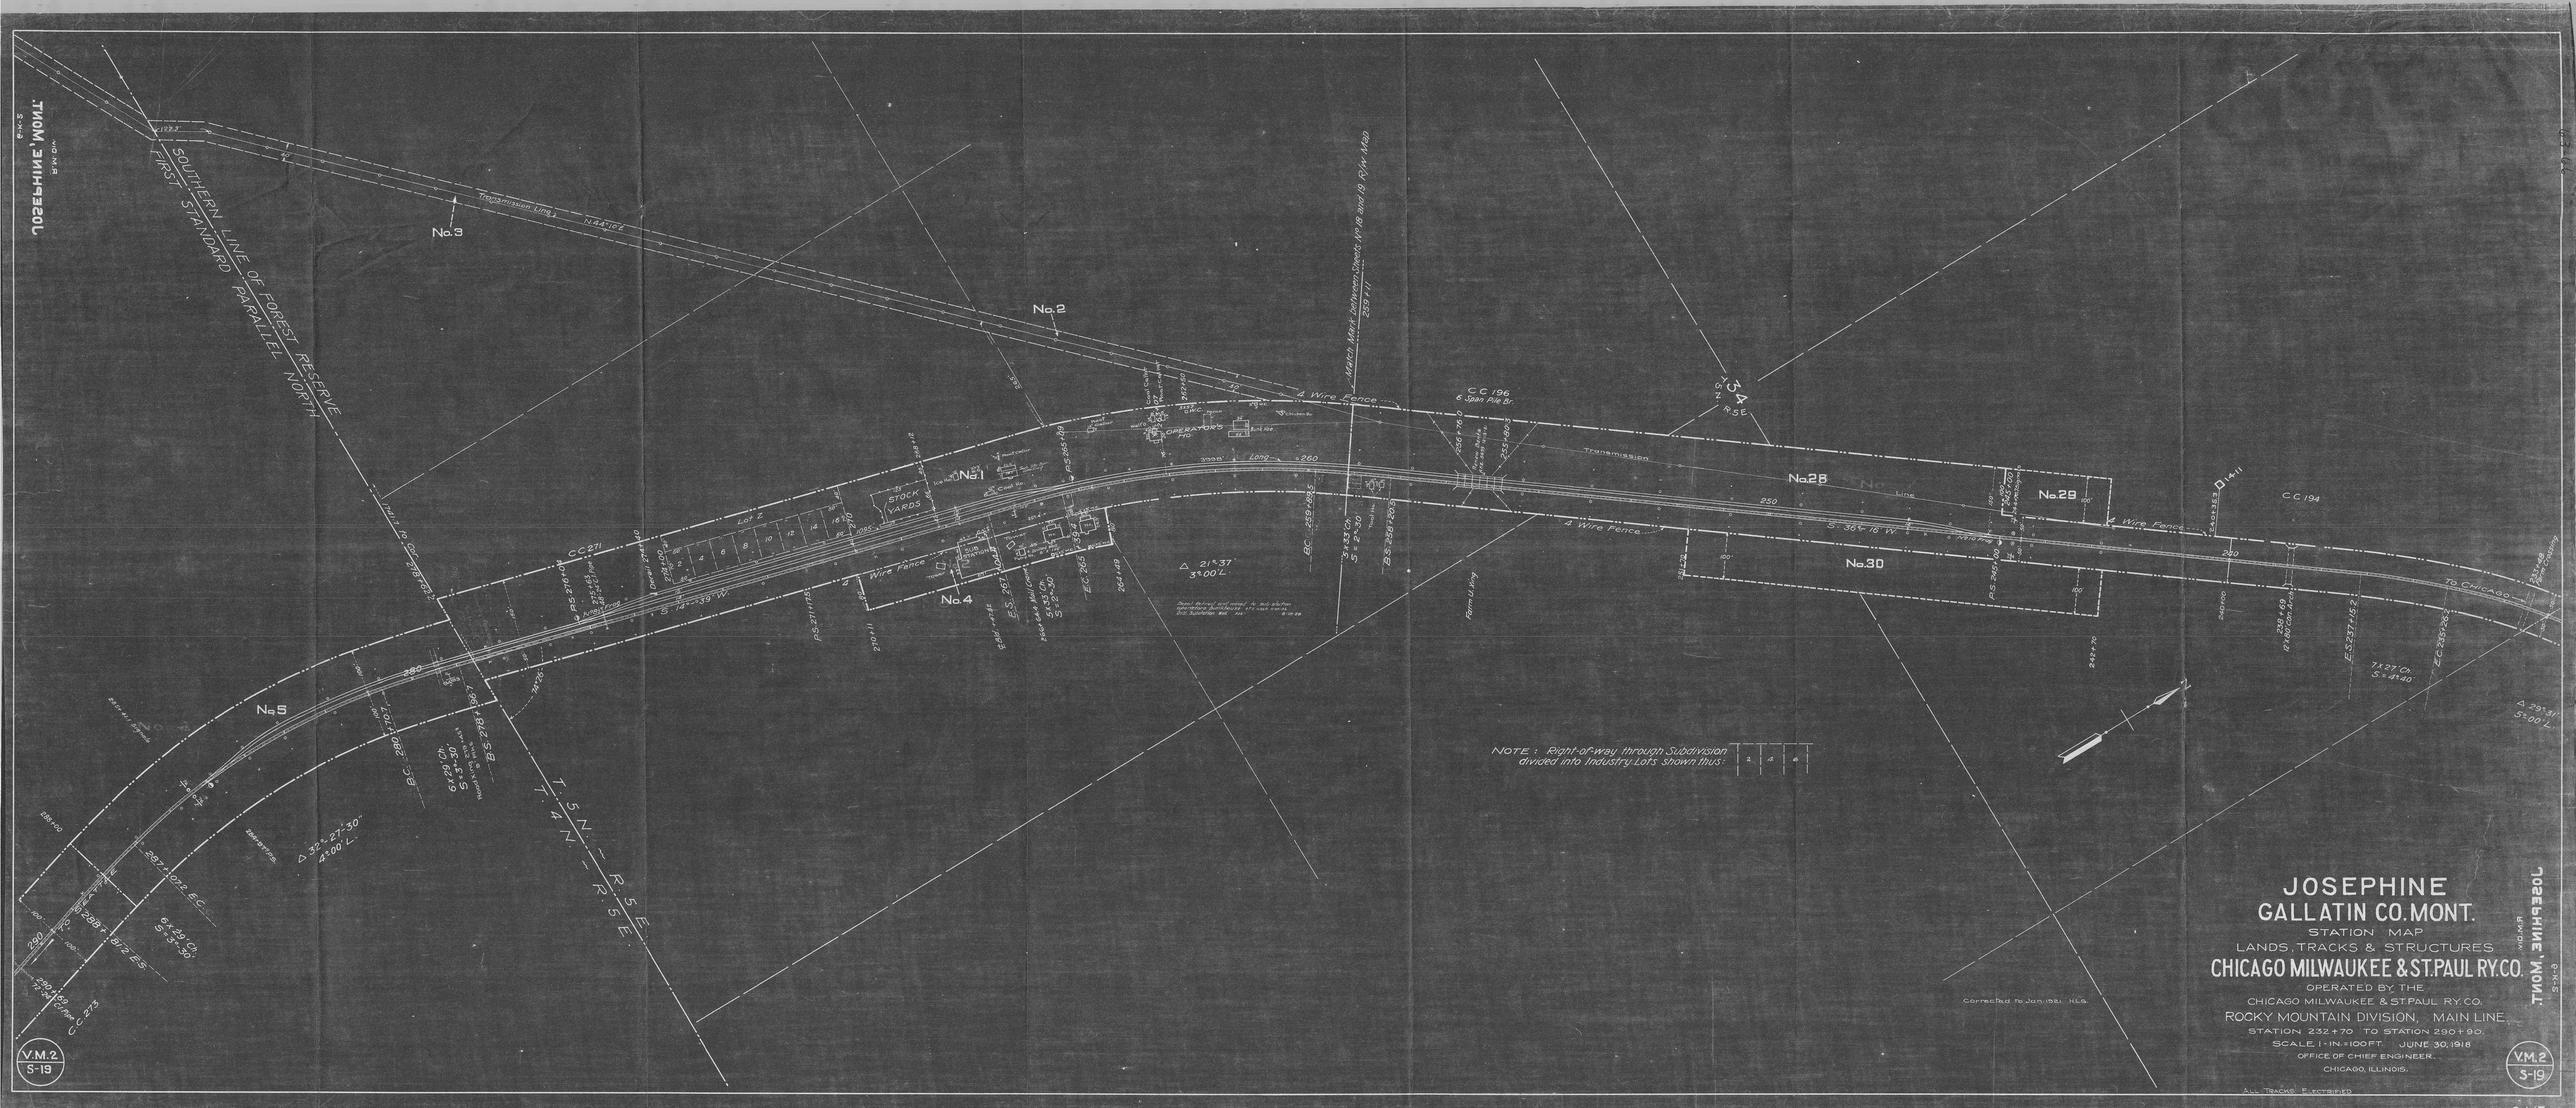
JOSEPHINE
GALLATIN CO. MONT.
STATION MAP
LANDS, TRACKS & STRUCTURES
CHICAGO MILWAUKEE & ST. PAUL RY. CO.
OPERATED BY THE
CHICAGO MILWAUKEE & ST. PAUL RY. CO.
ROCKY MOUNTAIN DIVISION, MAIN LINE.
STATION 232+70 TO STATION 290+90.
SCALE 1-IN.=100 FT. JUNE 30, 1918
OFFICE OF CHIEF ENGINEER.
CHICAGO, ILLINOIS.
ALL TRACKS ELECTRIFIED
V.M.2
S-19
SOUTHERN LINE OF FOREST RESERVE
FIRST STANDARD PARALLEL NORTH
No.1
No.2
No.3
No.4
No.5
No.28
No.29
No.30
STOCK YARDS
OPERATOR'S HO.
4 Wire Fence
Transmission Line
To Chicago
T. 5 N. - R. 5 E.
T. 4 N. - R. 5 E.
NOTE: Right-of-way through Subdivision divided into Industry Lots shown thus:
Corrected to Jan. 1921. H.L.G.