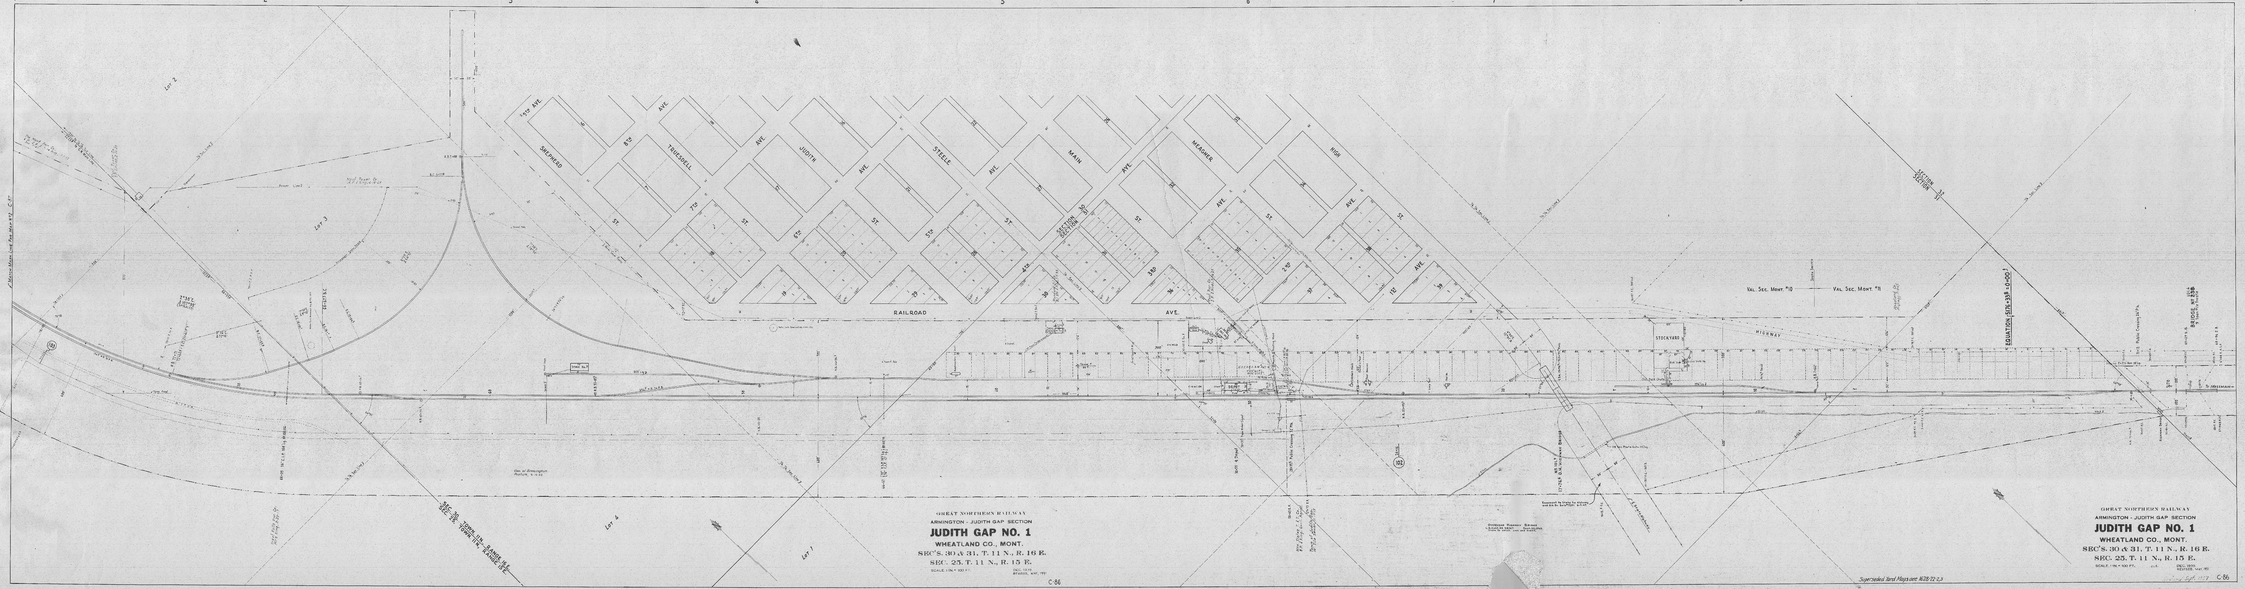
GREAT NORTHERN RAILWAY
ARMINGTON - JUDITH GAP SECTION
JUDITH GAP NO. 1
WHEATLAND CO., MONT.
SEC'S. 30 & 31, T. 11 N., R. 16 E.
SEC. 25, T. 11 N., R. 15 E.
C-86
SHEPARD
TRUESDELL
JUDITH
STEELE
MAIN
MEAGHER
BUSH
AVE.
RAILROAD
STREET
HIGHWAY
STOCKYARD
Vac. Sec. Mont. "B"
Vac. Sec. Mont. "B"
ARMINGTON, 6.5 MI. JUDITH GAP 1.4 MI.
Superseded Land Map sheet #026-72-0.3
GREAT NORTHERN RAILWAY
ARMINGTON - JUDITH GAP SECTION
JUDITH GAP NO. 1
WHEATLAND CO., MONT.
SEC'S. 30 & 31, T. 11 N., R. 16 E.
SEC. 25, T. 11 N., R. 15 E.
C-86