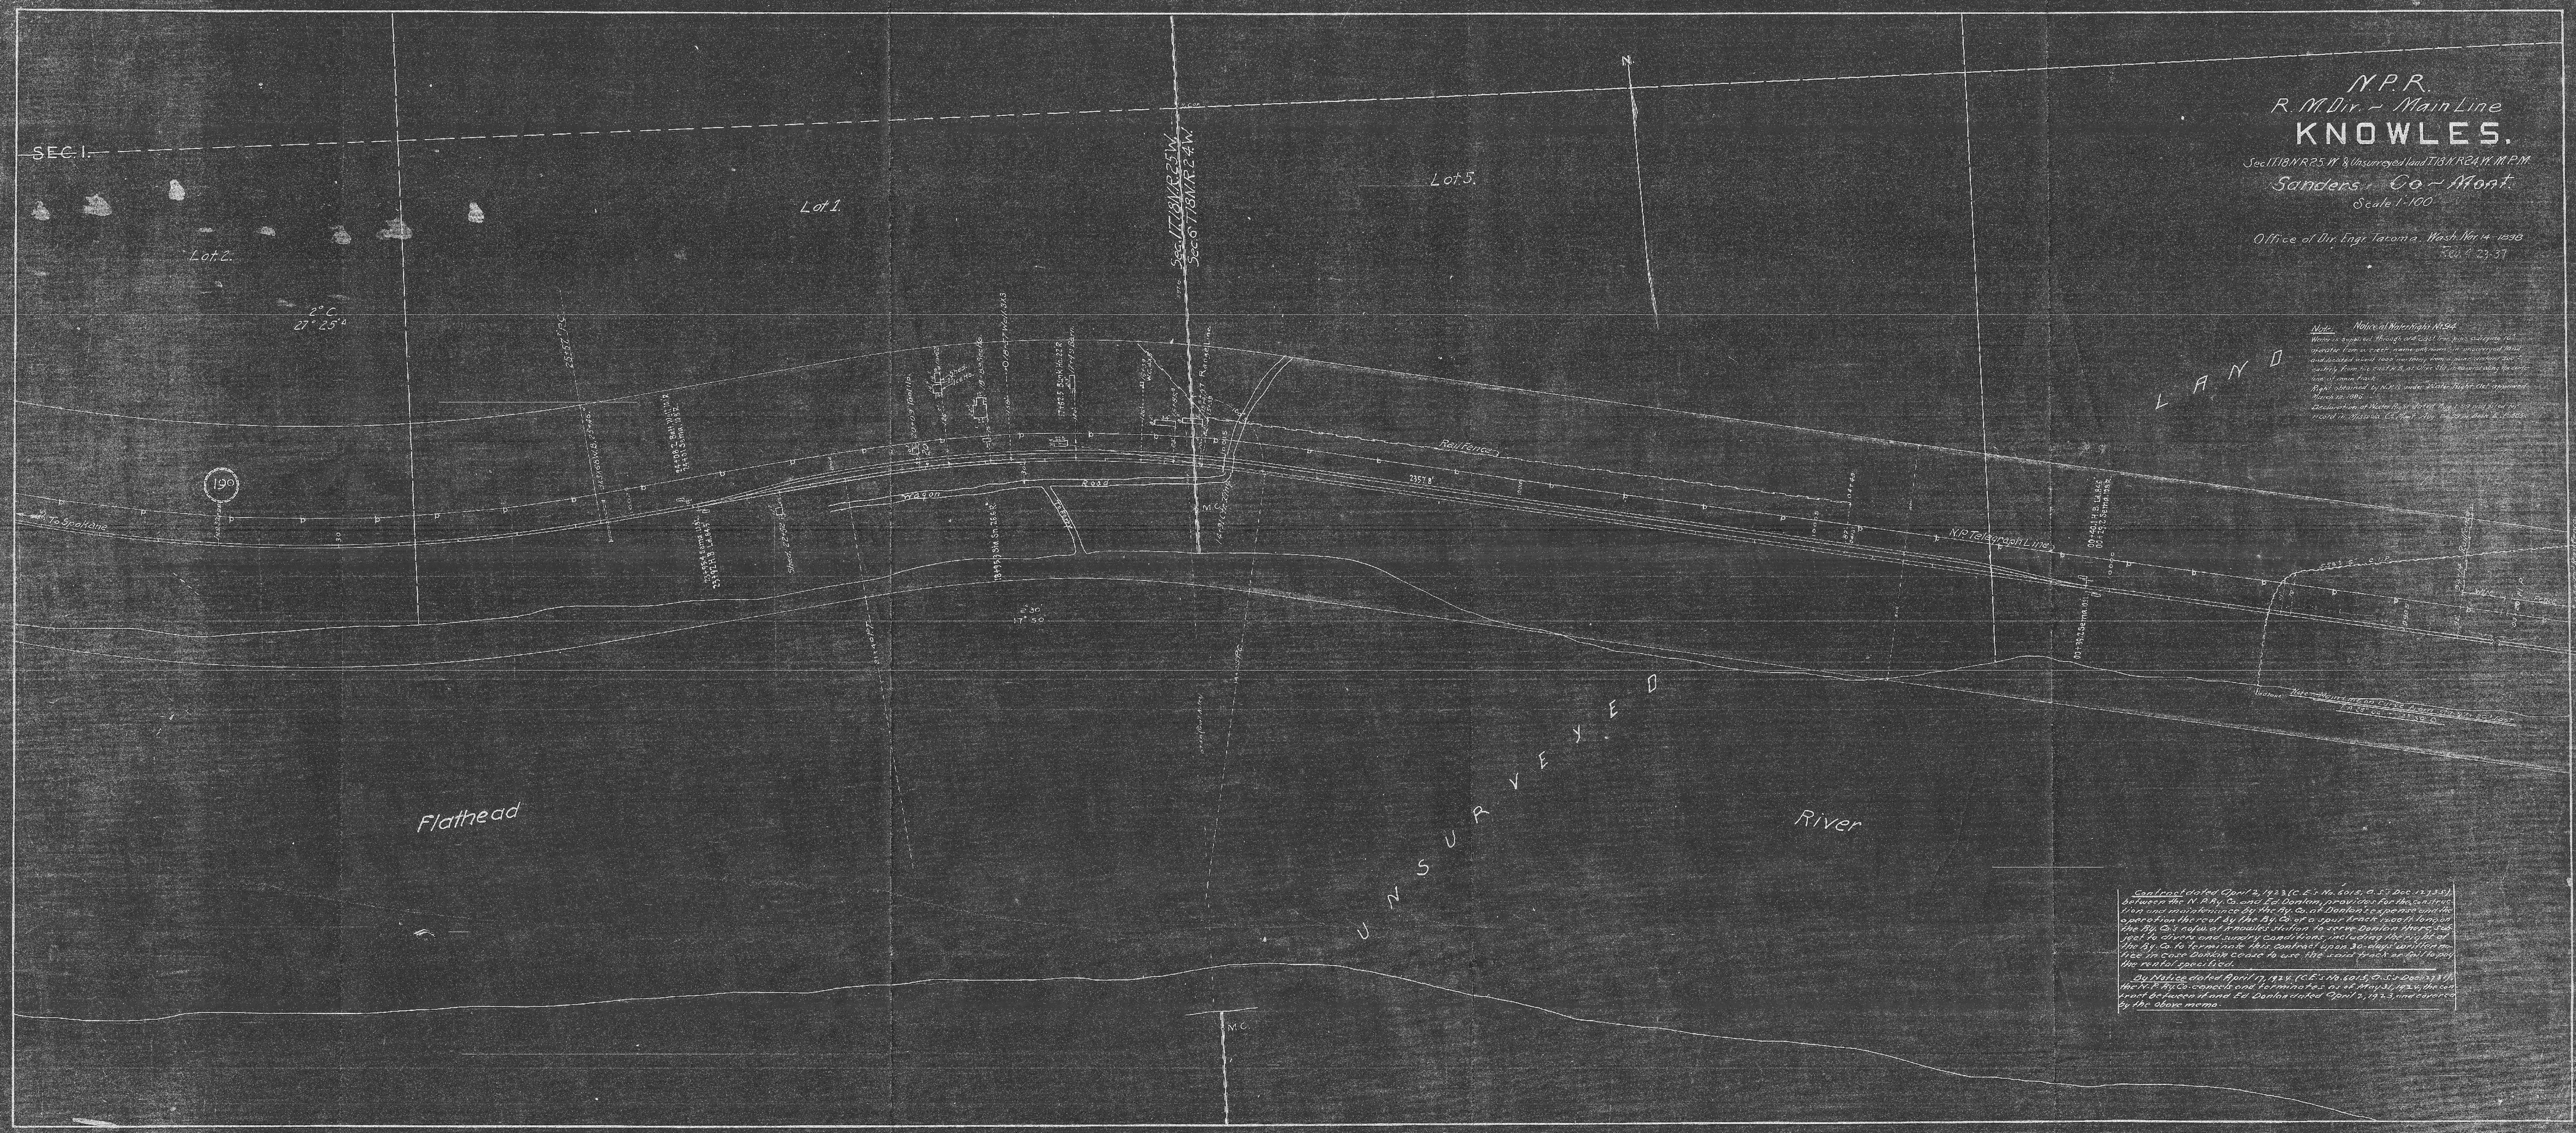
N.P.R.
R.M.Dir. – Main Line
KNOWLES.
Sec. 1 T.18 N.R.25 W. & Unsurveyed land T.18 N.R.24 W. M.P.M.
Sanders Co. – Mont.
Scale 1:100
Office of Dir. Engr. Tacoma. Wash. Nov. 14 – 1898
Feb. 8 23-37
Note: Notice of Water Right No. 94.
Water is supplied through and cast iron pipes, outgoing 10% operated from a cast water wheel and unsurveyed land and supplied round land, [illegible] Sanders Co. [illegible] Right obtained by N.P.R. under State Right Act approved March 10, 1896.
Declaration of Water Right [illegible]
Contract dated April 2, 1923 (C.E.'s No. 6015, O.S. Doc. 12733), between the N.P. Ry. Co. and Ed. Donlon, provides for the construction and maintenance by the Ry. Co. at Donlon's expense and the operation thereof by the Ry. Co. of a spur track (with long on the Ry. Co.'s refuse at Knowles station to serve Donlon where subject to divers and sundry conditions, including the right of the Ry. Co. to terminate this contract upon 30-days' written notice in case Donlon cease to use the sand track or fail to pay the rental specified.
By Notice dated April 17, 1924 (C.E.'s No. 6015, O.S. Doc. 12731), the N.P. Ry. Co. cancels and terminates as of May 31, 1924, the contract between it and Ed. Donlon dated April 2, 1923, and covered by the above memo.
SEC. 1.
Lot 1.
Lot 2.
Lot 5.
2° C.
27° 25' E
Sec. 1 T.18 N.R.25 W.
Sec. 6 T.18 N.R.24 W.
190
To Spokane
Wagon Road
Rail Fence
N.P. Telegraph Line
LAND
UNSURVEYED
Flathead
River
M.C.