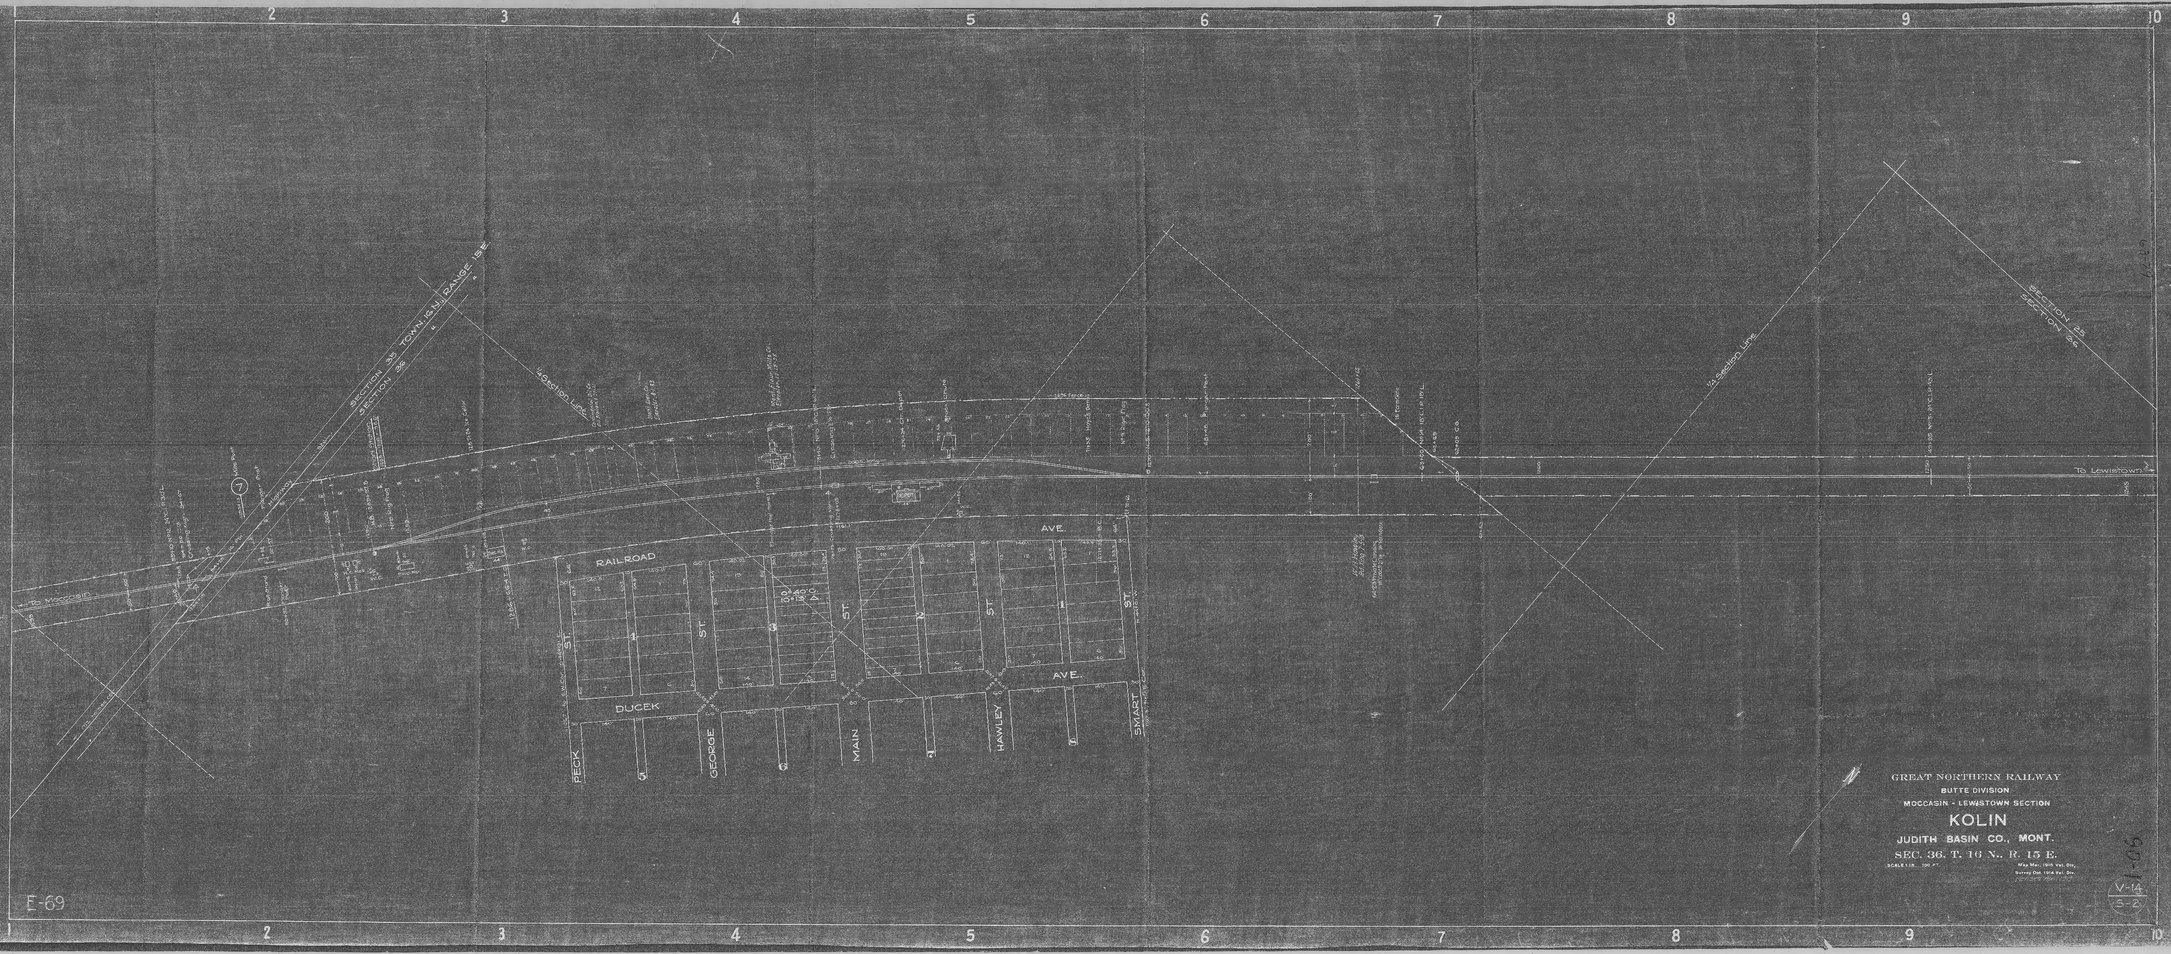
GREAT NORTHERN RAILWAY
BUTTE DIVISION
MOCCASIN - LEWISTOWN SECTION
KOLIN
JUDITH BASIN CO., MONT.
SEC. 36, T. 16 N., R. 15 E.
SCALE 1 IN. = 100 FT.
Map Mar. 1915 Val. Div.
Survey Oct. 1914 Pat. Div.
Corrected Feb. 1918
V-14
S-2
RAILROAD
AVE.
DUCEK
AVE.
BECK ST.
GEORGE ST.
MAIN ST.
HAWLEY ST.
SMART ST.
Section Line
1/4 Section Line
SECTION 35
SECTION 36
TOWNSHIP 16 N.
RANGE 15 E.
To Moccasin
To Lewistown
E-69
E-68
E-93